DENALI COMMISSION
VILLAGE HEALTH CLINIC PROTOTYPE

Large 2,500 Sf. Clinic

Alaska

100% Construction Documents Submittal - July 1, 2002

Denali Commission

510 L Street
Suite 410, Peterson Tower
Anchorage, Alaska 99501
Main Phone: (907) 271-1414
Phone: (907) 271-1459
Toll Free: (888) 480-4321
Fax: (907) 271-1415
E-Mail: JNeimeyer@ denali.gov
http://www.denali.gov
Joel Neimeyer, P.E. - Project Manager

Alaska Native Tribal Health Consortium

Department of Environmental Health & Engineering
Central Engineering Services
3925 Tudor Centre Drive
Anchorage, Alaska 99508
Phone: (907) 729-3500
Fax: (907) 729-4735
E-Mail: jwarren@ anthc.org
http://www.anthc.org
John A. Warren, P.E. - Project Manager

Denali Commission Space Guidelines

Purpose / Activity	Size	No.	Net Area (SF)
Arctic Entries	50	2	100
Waiting/Recep/Closet	170	1	170
Trauma/Telemed/Exam	200	1	200
Office/Exam	150	2	300
Admin./Records	110	1	110
Pharmacy/Lab	80	1	80
Portable X-ray	40	1	40
Specialty Clinic/Health Ed/Conf	150	1	150
Patient Holding/ Sleeping Room	150	1	150
Storage	120	1	120
HC Toilet	60	2	120
Janitor's Closet	30	1	30
Subtotal Net Area			1570
Circulation & Net/Gross Conv. @ 45%			707
Subtotal (GSF)			2277
Mechanical Space @ 8%			182
Total Heated Space			**2459**
Morgue (unheated enclosed space)	30	1	30
Exterior Ramps, Stairs, Loading	As Required		

Index

A0 – Cover Sheet, Index & Code Information
A0.1 – Abbreviations, General Notes, & Drawing Symbols
A0.2 – Generic Site Plan (Post & Pad or Piling Option)
A0.3 – Generic Site Plan (Foundation Wall Option)

Architectural

A1.1 – Floor Plan (Post & Pad or Piling Option)
A1.2 – Floor Plan (Foundation Wall Option)
A1.3 – Reflected Ceiling Plan
A1.4 – Roof Plan
A1.5 – Underfloor Plan & Details
A2.1 – Finish Schedule & Assemblies
A2.2 – Door Schedule, Door & Window Types, Details
A2.3 – Door Details
A2.4 – Miscellaneous Details
A3.1 – Elevations (Post & Pad or Piling Option)
A3.2 – Elevations (Foundation Wall Option)
A4.1 – Building Sections & Details (Post & Pad or Piling Option)
A4.2 – Building Sections & Details (Foundation Wall Option)
A4.3 – Details
A6.1 – Enlarged Plans & Interior Elevations
A6.2 – Floor Finish / Pattern Plan, Color Schedule

Furniture

F1.1 – Furniture Plan
F2.1 – Furniture Interior Elevations

Dental

D1.1 – Floor & Bracing for Dental Equipment
D2.1 – Electrical for Dental Equipment
D3.1 – Plumbing for Dental Equipment
D4.1 – Misc. Details for Dental Equipment
D5.1 – Misc. Details for Dental Equipment

Structural

S0 – General Structural Notes & Typical Details
S1.1 – Post/Bad Foundation Plan
S1.2 – Foundation Wall and Framing Plan
S2.1 – Roof Framing Plan
S3.1 – Shearwall Plan & Details Plywood Diaphragm Plan & Schedule
S4.1 – Post/Pad Section & details
S4.2 – Pile Detail
S4.3 – Wall Sections
S4.4 – Accessibility Ramp & Details

Mechanical

M1.1 – Legend, Schedules and Notes
M2.1 – Underfloor Plan – Plumbing
M2.2 – Underfloor Plan – Plumbing
M2.3 – Underfloor Plan – Plumbing
M2.4 – Underfloor Plan – Plumbing
M2.5 – Floor Plan – Plumbing
M2.6 – Floor Plan – Plumbing
M2.7 – Floor Plan – Heating & Ventilation
M3.1 – Enlarged Plan and Details
M3.2 – Details
M3.3 – Details

Electrical

E1.1 – Legend, Schedules, Equipment List & Diagram
E2.1 – Lighting Plan
E3.1 – Power Plan
E3.2 – Power 1 Line, Equipment List & Panel Schedules
E4.1 – Signal Plan
E4.2 – Telecom Details

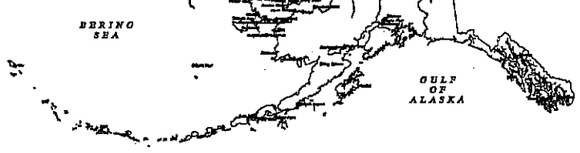

Code Information:

IBC 2000
Building Type V-B (Non-Sprinklered)
Occupancy Group B
Allowable SF. = 9,000 SF
Actual Building SF. = 2,500 SF.

DENALI COMMISSION PROTOTYPE VILLAGE HEALTH CLINIC
Large 2,500 Sf. Clinic
Alaska

Revisions

Drawn	Date 7/1/2002
Checked	Job No.

Sheet Contents

COVER SHEET, INDEX & CODE INFORMATION

Drawing No.

A0

\\10.225.62.171\Engr_Ref\DC Prototype Clinic\Architectural Drawings\Large\large-a0.dwg, 07/23/2002 03:00:18 PM, Xerox 8830 Bond.pc3

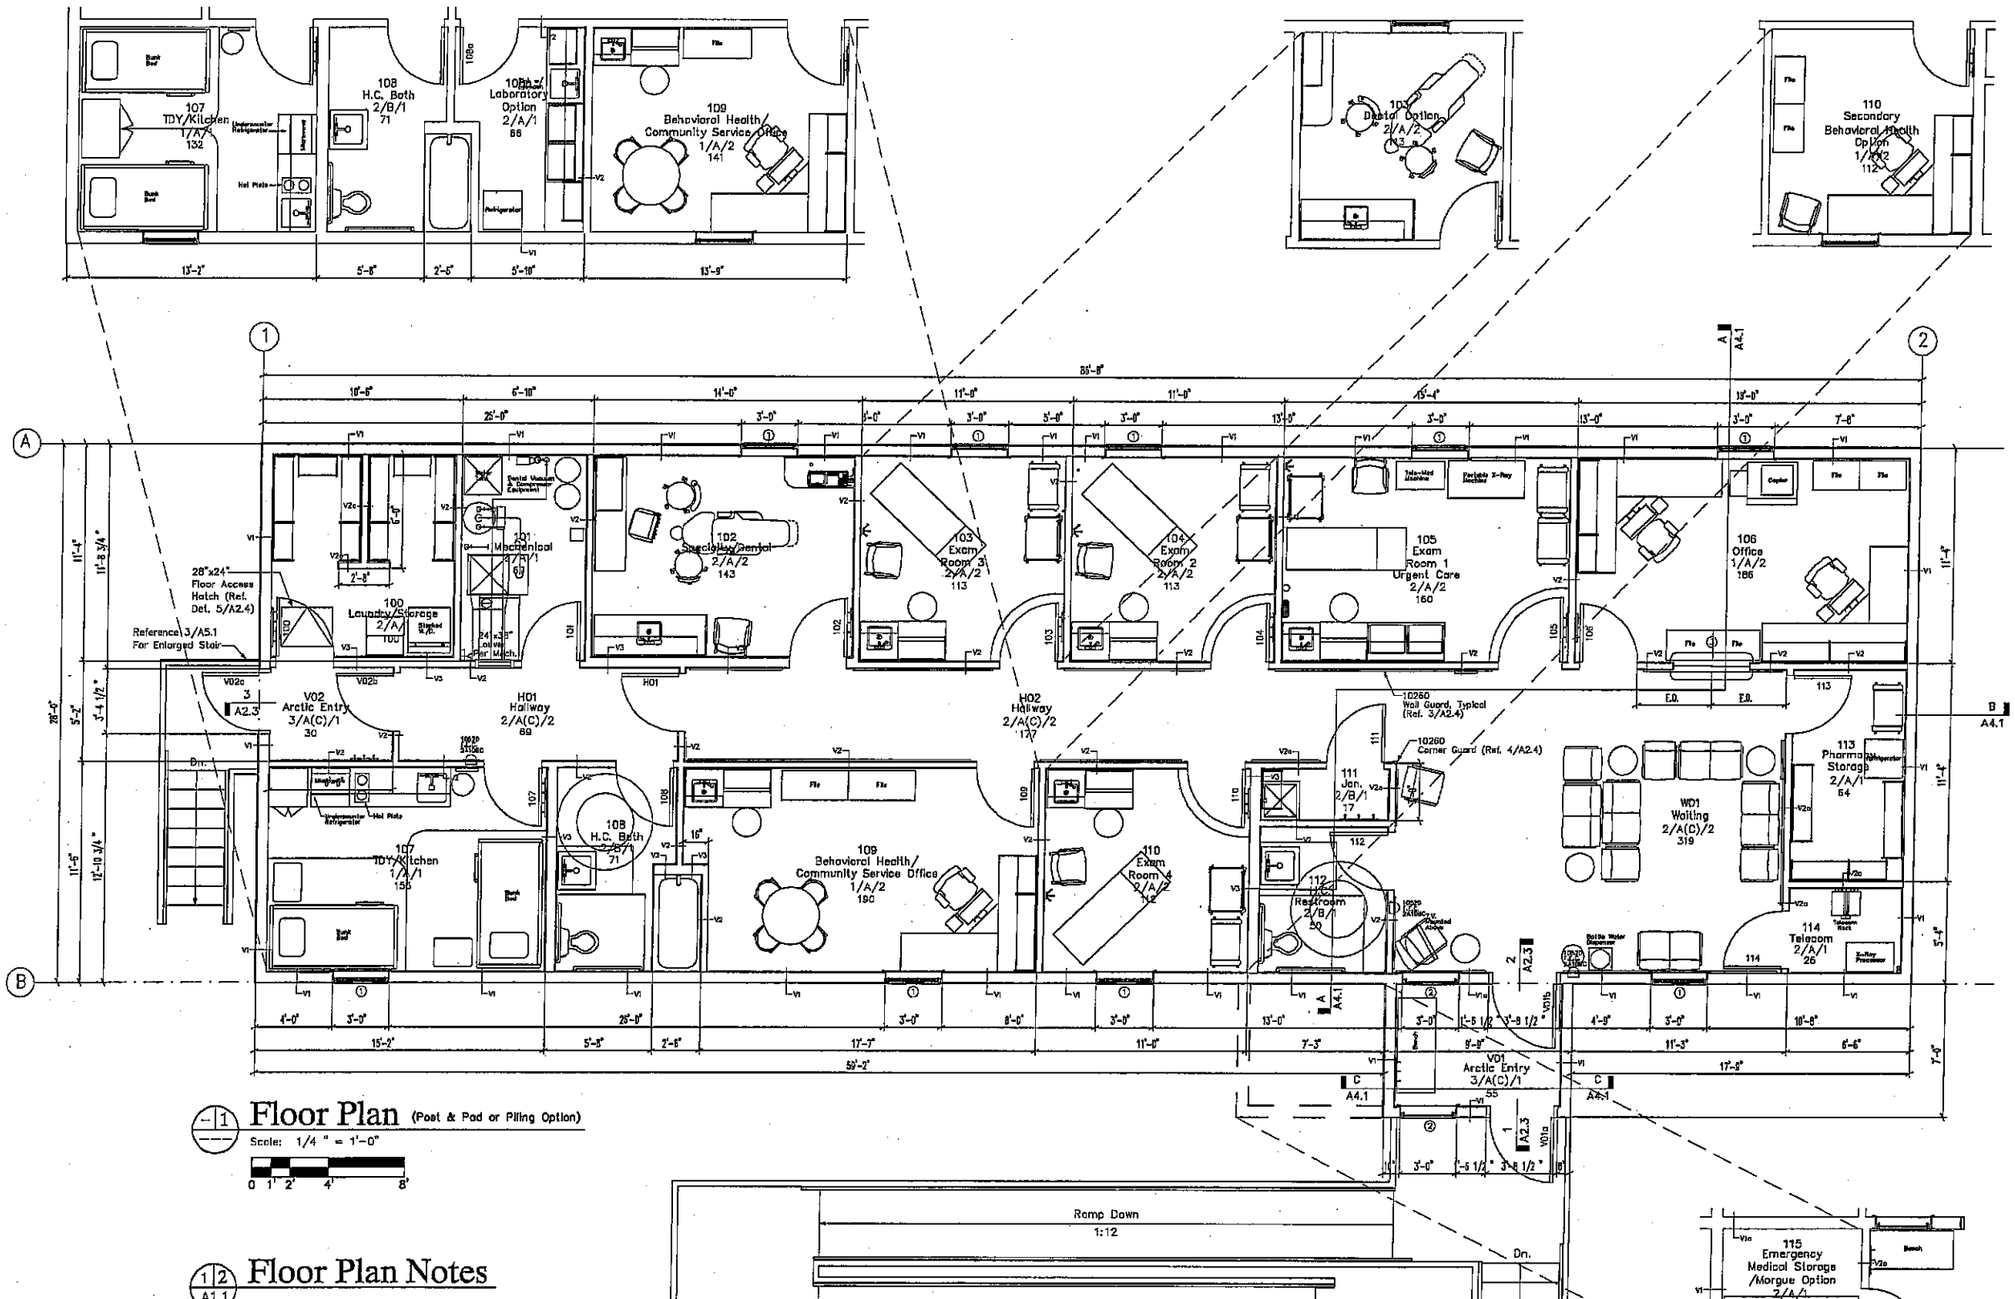

Floor Plan (Post & Pad or Piling Option)

Scale: 1/4 " = 1'-0"

0 1' 2' 4' 8'

Floor Plan Notes

1. All Dimensions Are To Face Of Studs, Face Of Panel Sheathing, Grid Lines, Face Of Rough Opening, Unless Indicated Otherwise.
2. Reference General Notes On Sheet A0.1 For Other Notes.
3. Provide Blinds (12500) at All Exterior and Interior Windows Except At Arctic Entry.

ACAD DWG-NO MANUAL CHANGES ALLOWED

DATE	REVISIONS	INIT.
07/19/02	UPDATE TO ANTHC STANDARDS	GJH

ALASKA NATIVE TRIBAL HEALTH CONSORTIUM

DIVISION OF ENVIRONMENTAL HEALTH AND ENGINEERING
1901 SOUTH BRAGAW STREET, SUITE 200
ANCHORAGE, ALASKA, 99508-3440
(907) 729-3600

ALASKA
DENALI COMMISSION PROTOTYPE VILLAGE HEALTH CLINIC
LARGE 2,500 SF CLINIC
FLOOR PLAN (POST & PAD OR PILING OPTION)
DENALI

DATE: 07/01/02
SCALE:
DRAWN BY:
FILE NAME: LARGE-A1_1
LAYOUT NAME: LAYOUT 1
PROJ ENG:

SHEET A1.1 OF TOTAL SHEETS

\\10.225.62.171\Engr_Ref\DC Prototype Clinic\Architectural Drawings\Large\Large-a1_1.dwg 09/03/2002

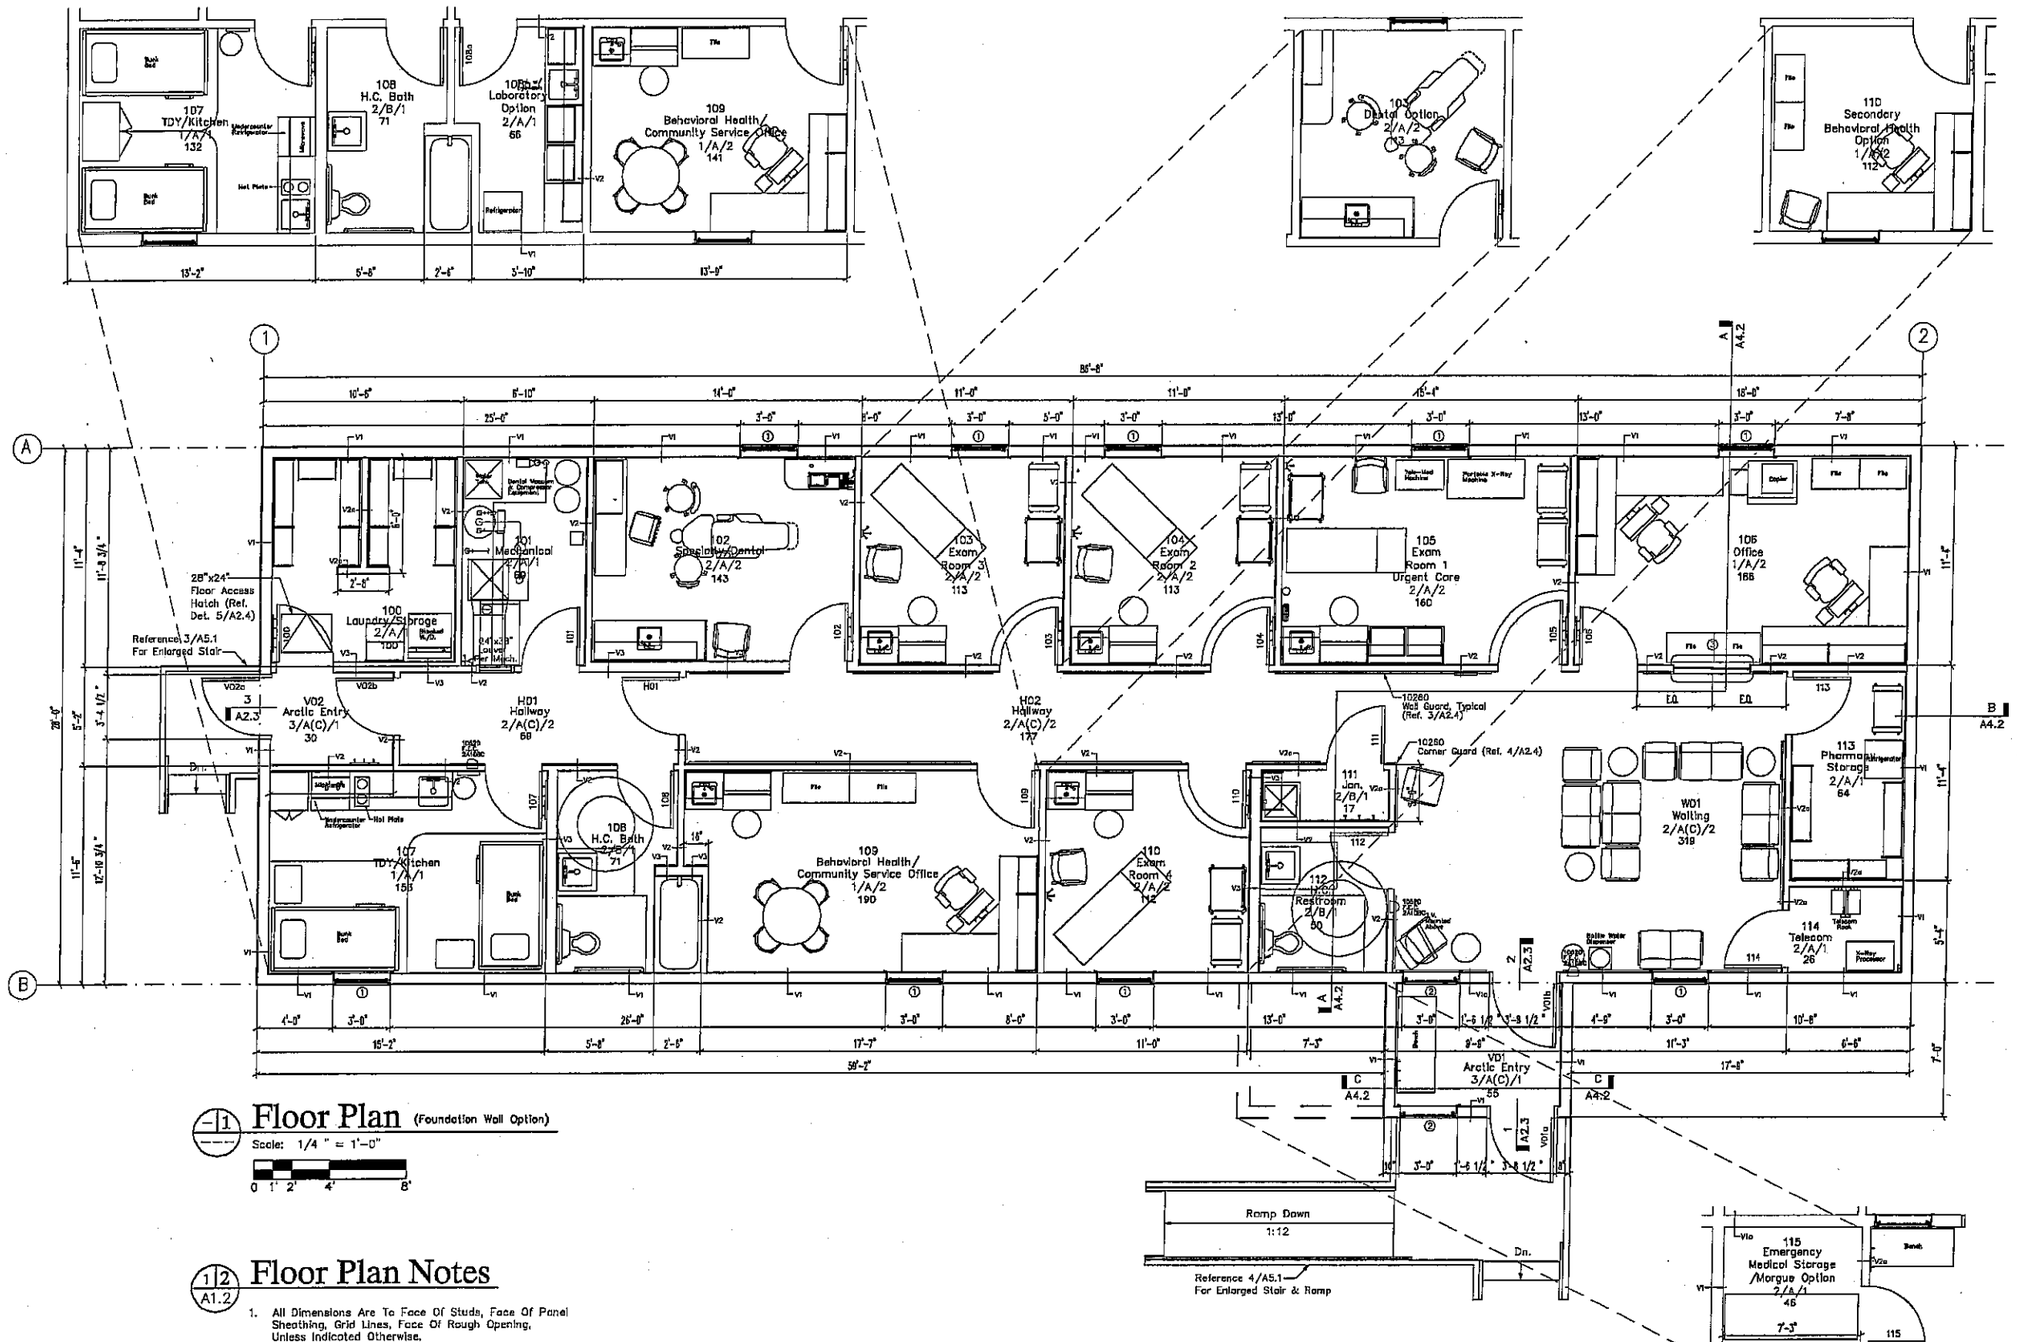

1 Floor Plan (Foundation Wall Option)

Scale: 1/4 " = 1'-0"

0 1' 2' 4' 8'

1/2 A1.2 Floor Plan Notes

1. All Dimensions Are To Face Of Studs, Face Of Panel Sheathing, Grid Lines, Face Of Rough Opening, Unless Indicated Otherwise.
2. Reference General Notes On Sheet A0.1 For Other Notes.
3. Provide Blinds (12500) at All Exterior and Interior Windows Except At Arctic Entry.

ACAD DWG-NO MANUAL CHANGES ALLOWED

DATE	REVISIONS	INIT.
07/19/02	UPDATE TO ANTHC STANDARDS	GJH

ALASKA NATIVE
TRIBAL HEALTH CONSORTIUM

DIVISION OF ENVIRONMENTAL
HEALTH AND ENGINEERING
1901 SOUTH BRAGAW STREET, SUITE 200
ANCHORAGE, ALASKA, 99508-3440
(907) 729-3600

ALASKA
DENALI COMMISSION PROTOTYPE VILLAGE HEALTH CLINIC
LARGE 2,500 SF CLINIC
FLOOR PLAN (FOUNDATION WALL OPTION)
DENALI

DATE: 07/01/02
SCALE:
DRAWN BY:
FILE NAME: LARGE-A1_2
LAYOUT NAME: LAYOUT 1
PROJ ENG:

SHEET
A1.2
OF
TOTAL SHEETS

\\10.225.62.171\Enar Ref\DC Prototype Clinic\Architectural Drawings\Large\Large-A1_2

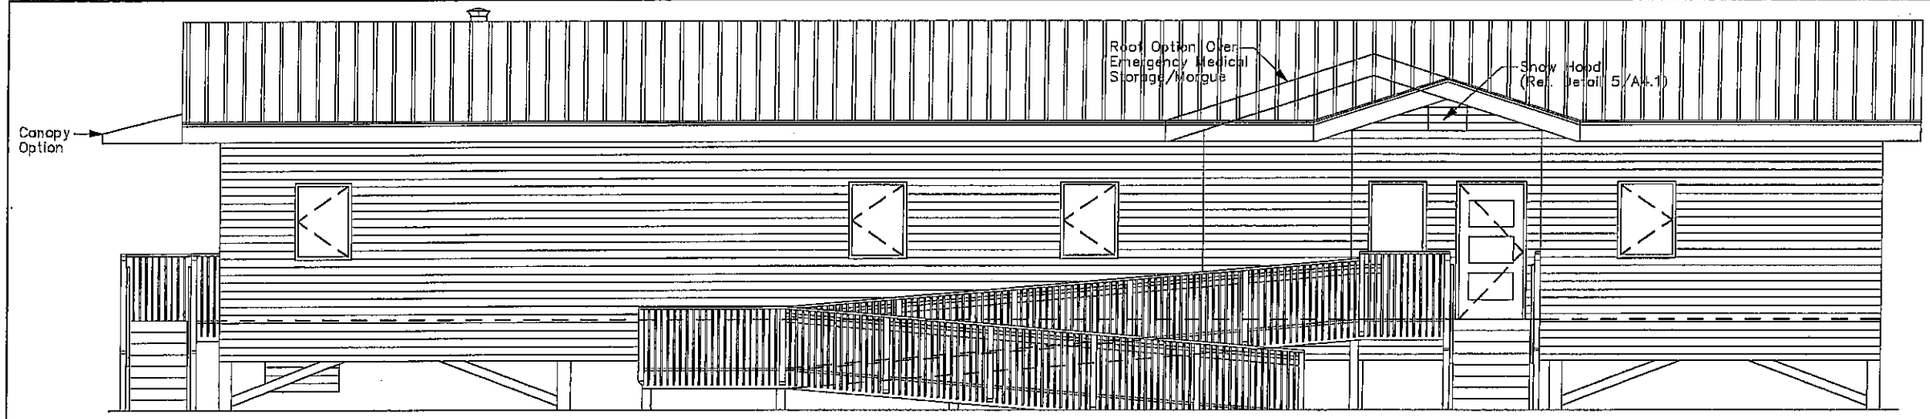

1 Front Elevation

Scale: 1/4 " = 1'-0"

0 1' 2' 4' 8'

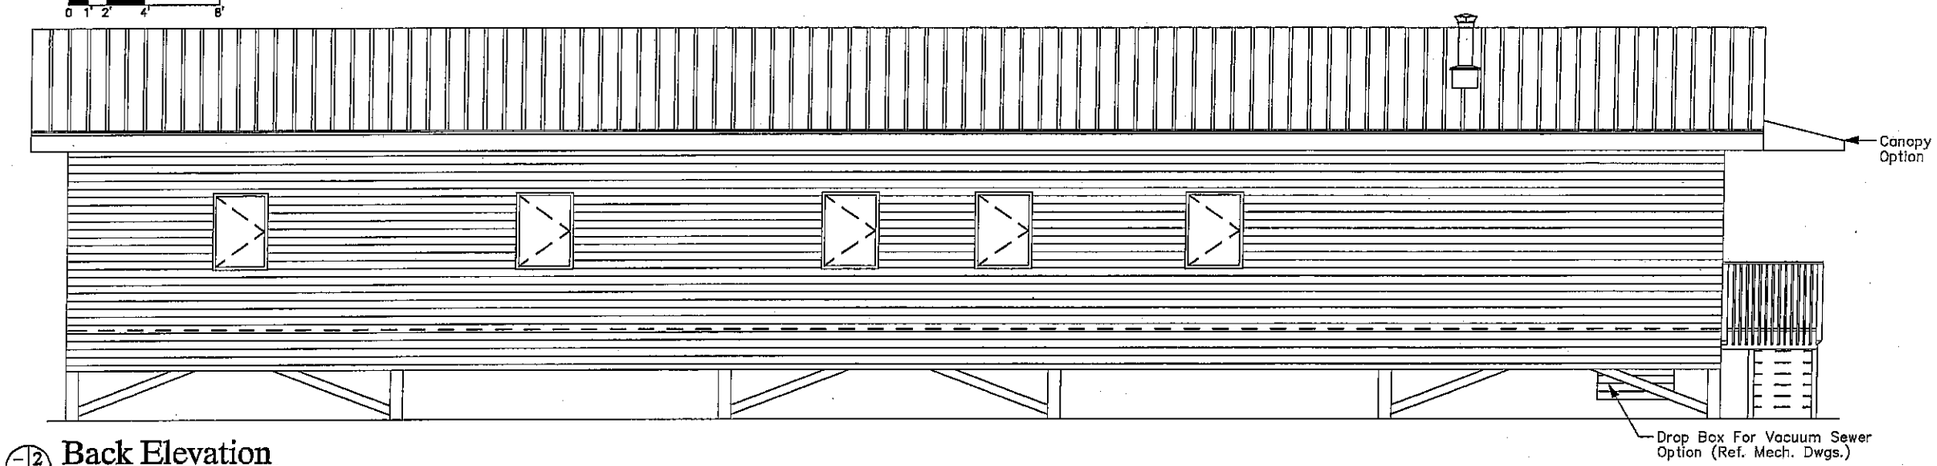

2 Back Elevation

Scale: 1/4 " = 1'-0"

0 1' 2' 4' 8'

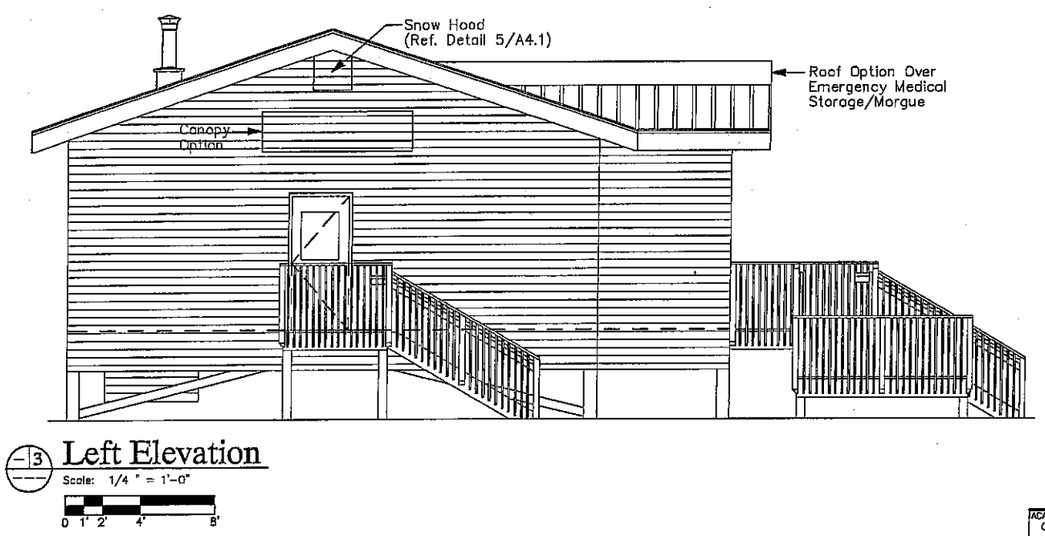

3 Left Elevation

Scale: 1/4 " = 1'-0"

0 1' 2' 4' 8'

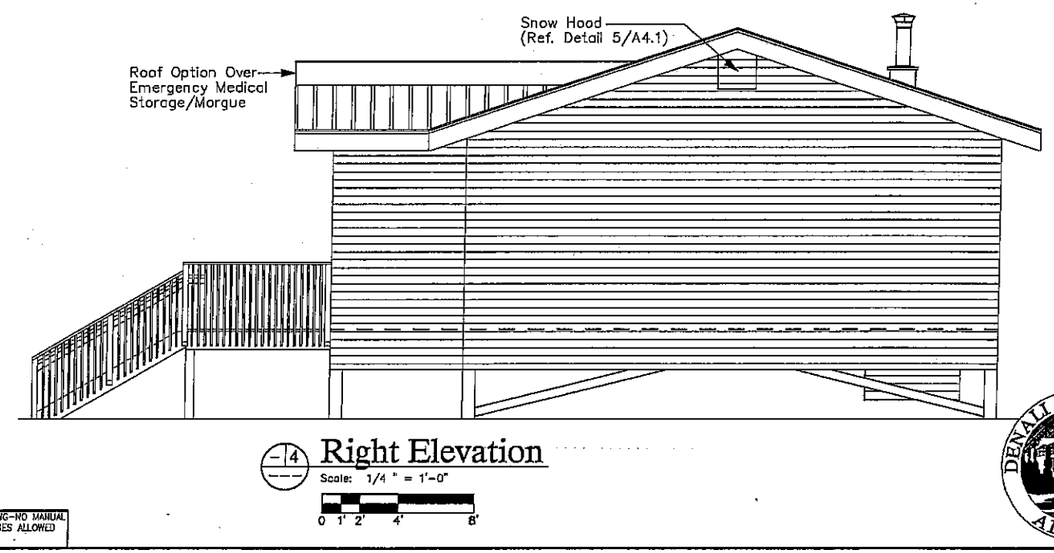

4 Right Elevation

Scale: 1/4 " = 1'-0"

0 1' 2' 4' 8'

AACAD DWG-NO MANUAL CHANGES ALLOWED

DATE	REVISIONS	INIT.
07/26/02	UPDATE TO ANTHC STANDARDS	GJH

ALASKA NATIVE TRIBAL HEALTH CONSORTIUM

DIVISION OF ENVIRONMENTAL HEALTH AND ENGINEERING
1901 SOUTH BRAGAW STREET, SUITE 200
ANCHORAGE, ALASKA, 99508-3440
(907) 729-3600

ALASKA
DENALI COMMISSION PROTOTYPE VILLAGE HEALTH CLINIC
LARGE 2,500 SF CLINIC
ELEVATIONS (POST & PAD OR PILING OPTIONS)
DENALI

FILE NAME: LARGE-A3_1
LAYOUT NAME: LAYOUT 1
PROJ ENG:

DATE: 07/01/02
SCALE:
DRAWN BY:

SHEET A3.1 OF TOTAL SHEETS

\\10.225.62.171\Engr_Ref\DC Prototype Clinic\Architectural Drawings\large\large-a3_1.dwg

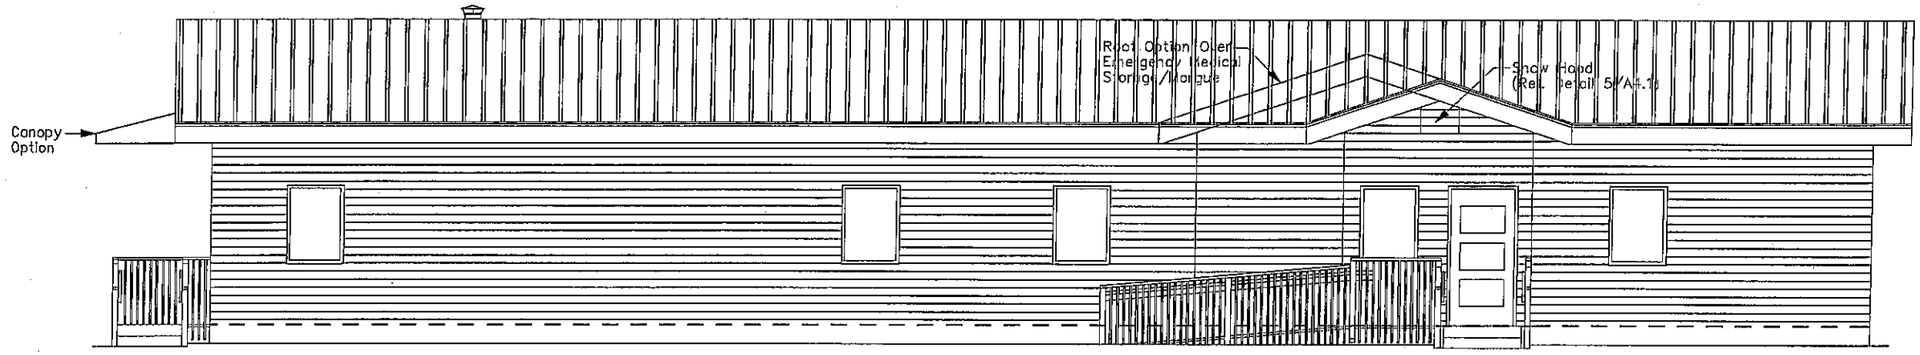

1 Front Elevation

Scale: 1/4 " = 1'-0"

0 1' 2' 4' 8'

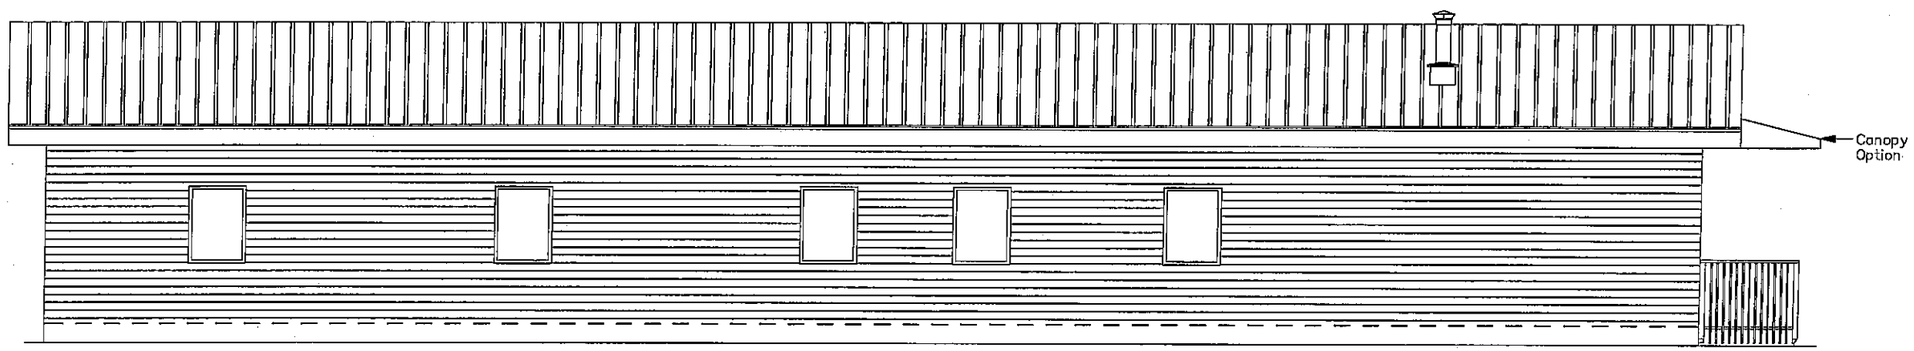

2 Back Elevation

Scale: 1/4 " = 1'-0"

0 1' 2' 4' 8'

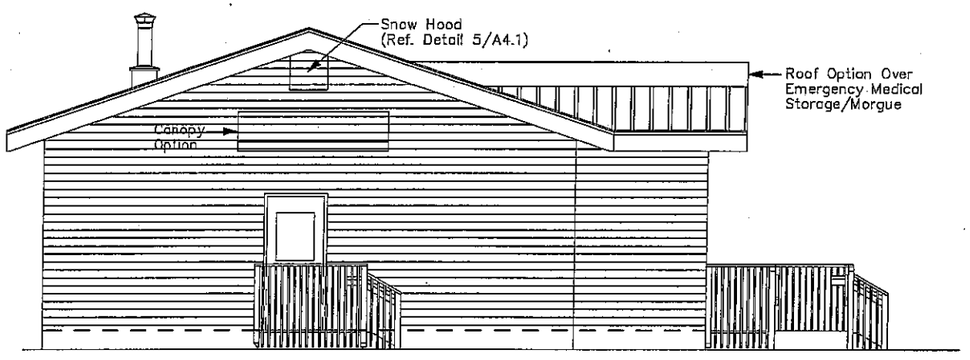

3 Left Elevation

Scale: 1/4 " = 1'-0"

0 1' 2' 4' 8'

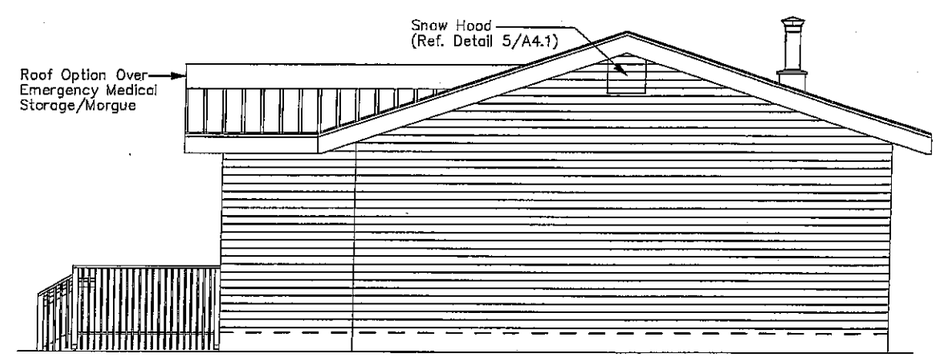

4 Right Elevation

Scale: 1/4 " = 1'-0"

0 1' 2' 4' 8'

ACAD DWG-NO MANUAL CHANGES ALLOWED

DATE	REVISIONS	INIT.
07/26/02	UPDATE TO ANTHC STANDARDS	GJH

ALASKA NATIVE TRIBAL HEALTH CONSORTIUM

DIVISION OF ENVIRONMENTAL HEALTH AND ENGINEERING
1901 SOUTH BRAGAW STREET, SUITE 200
ANCHORAGE, ALASKA, 99508-3440
(907) 729-3600

ALASKA
DENALI COMMISSION PROTOTYPE VILLAGE HEALTH CLINIC
LARGE 2,500 SF CLINIC
ELEVATIONS (FOUNDATION WALL OPTION)
DENALI

DATE: 07/01/02
SCALE:
DRAWN BY:
FILE NAME: LARGE-A3_2
LAYOUT NAME: LAYOUT 1
PROJ ENG:

SHEET A3.2 OF TOTAL SHEETS

\\10.225.62.171\Engr_Ref\DC Prototype Clinic\Architectural Drawings\Large\large-a3_2.dwg