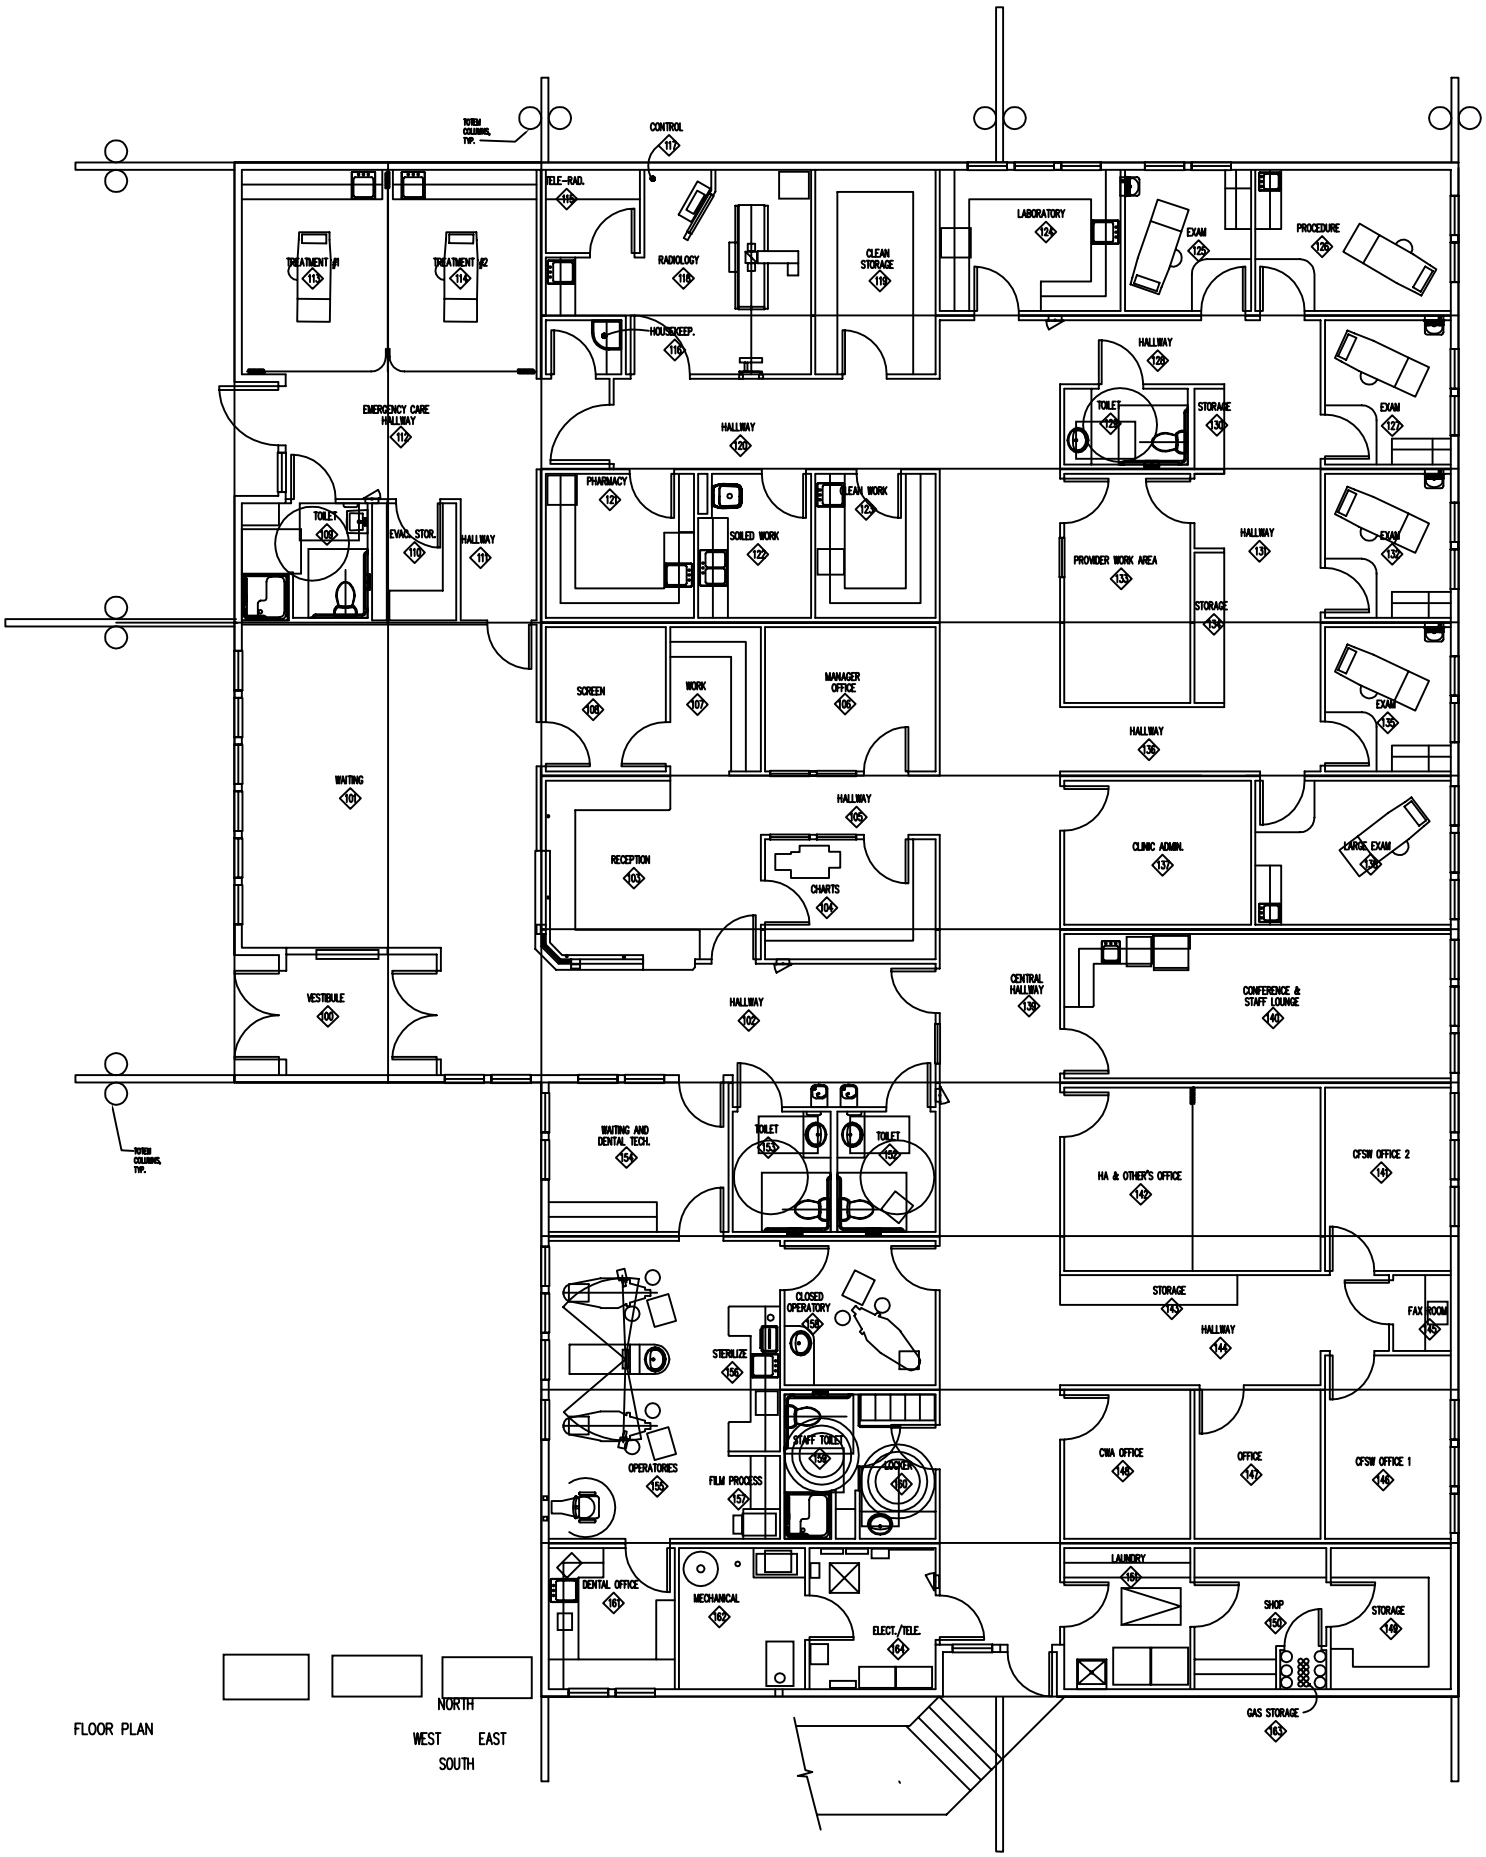
TYPICAL COLUMNS, TYP.
CONTROL 117
TELE-RAD. 118
TREATMENT #1 113
TREATMENT #2 114
RADIOLOGY 115
CLEAN STORAGE 119
LABORATORY 124
EXAM 125
PROCEDURE 126
HOUSEKEEP. 116
HALLWAY 128
TOILET 129
STORAGE 130
EXAM 127
EMERGENCY CARE HALLWAY 112
HALLWAY 120
PHARMACY 121
SOILED WORK 122
CLEAN WORK 123
PROVIDER WORK AREA 133
HALLWAY 131
STORAGE 134
EXAM 132
TOILET 108
EVAC. STOR. 110
HALLWAY 111
SCREEN 108
WORK 107
MANAGER OFFICE 106
HALLWAY 136
EXAM 135
WAITING 101
HALLWAY 105
RECEPTION 103
CHARTS 104
CLINIC ADMIN. 137
LARGE EXAM 138
VESTIBULE 100
HALLWAY 102
CENTRAL HALLWAY 139
CONFERENCE & STAFF LOUNGE 140
WAITING AND DENTAL TECH. 154
TOILET 153
TOILET 152
HA & OTHER'S OFFICE 142
CFSW OFFICE 2 141
STORAGE 143
FAX ROOM 145
HALLWAY 144
CLOSED OPERATORY 159
STERILIZE 156
STAFF TOILET 158
OPERATORIES 155
FILM PROCESS 157
COOKER 160
CMA OFFICE 148
OFFICE 147
CFSW OFFICE 1 146
LAUNDRY 149
DENTAL OFFICE 161
MECHANICAL 162
ELECT./TELE. 164
SHOP 150
STORAGE 148
GAS STORAGE 163
NORTH
WEST
EAST
SOUTH

FLOOR PLAN