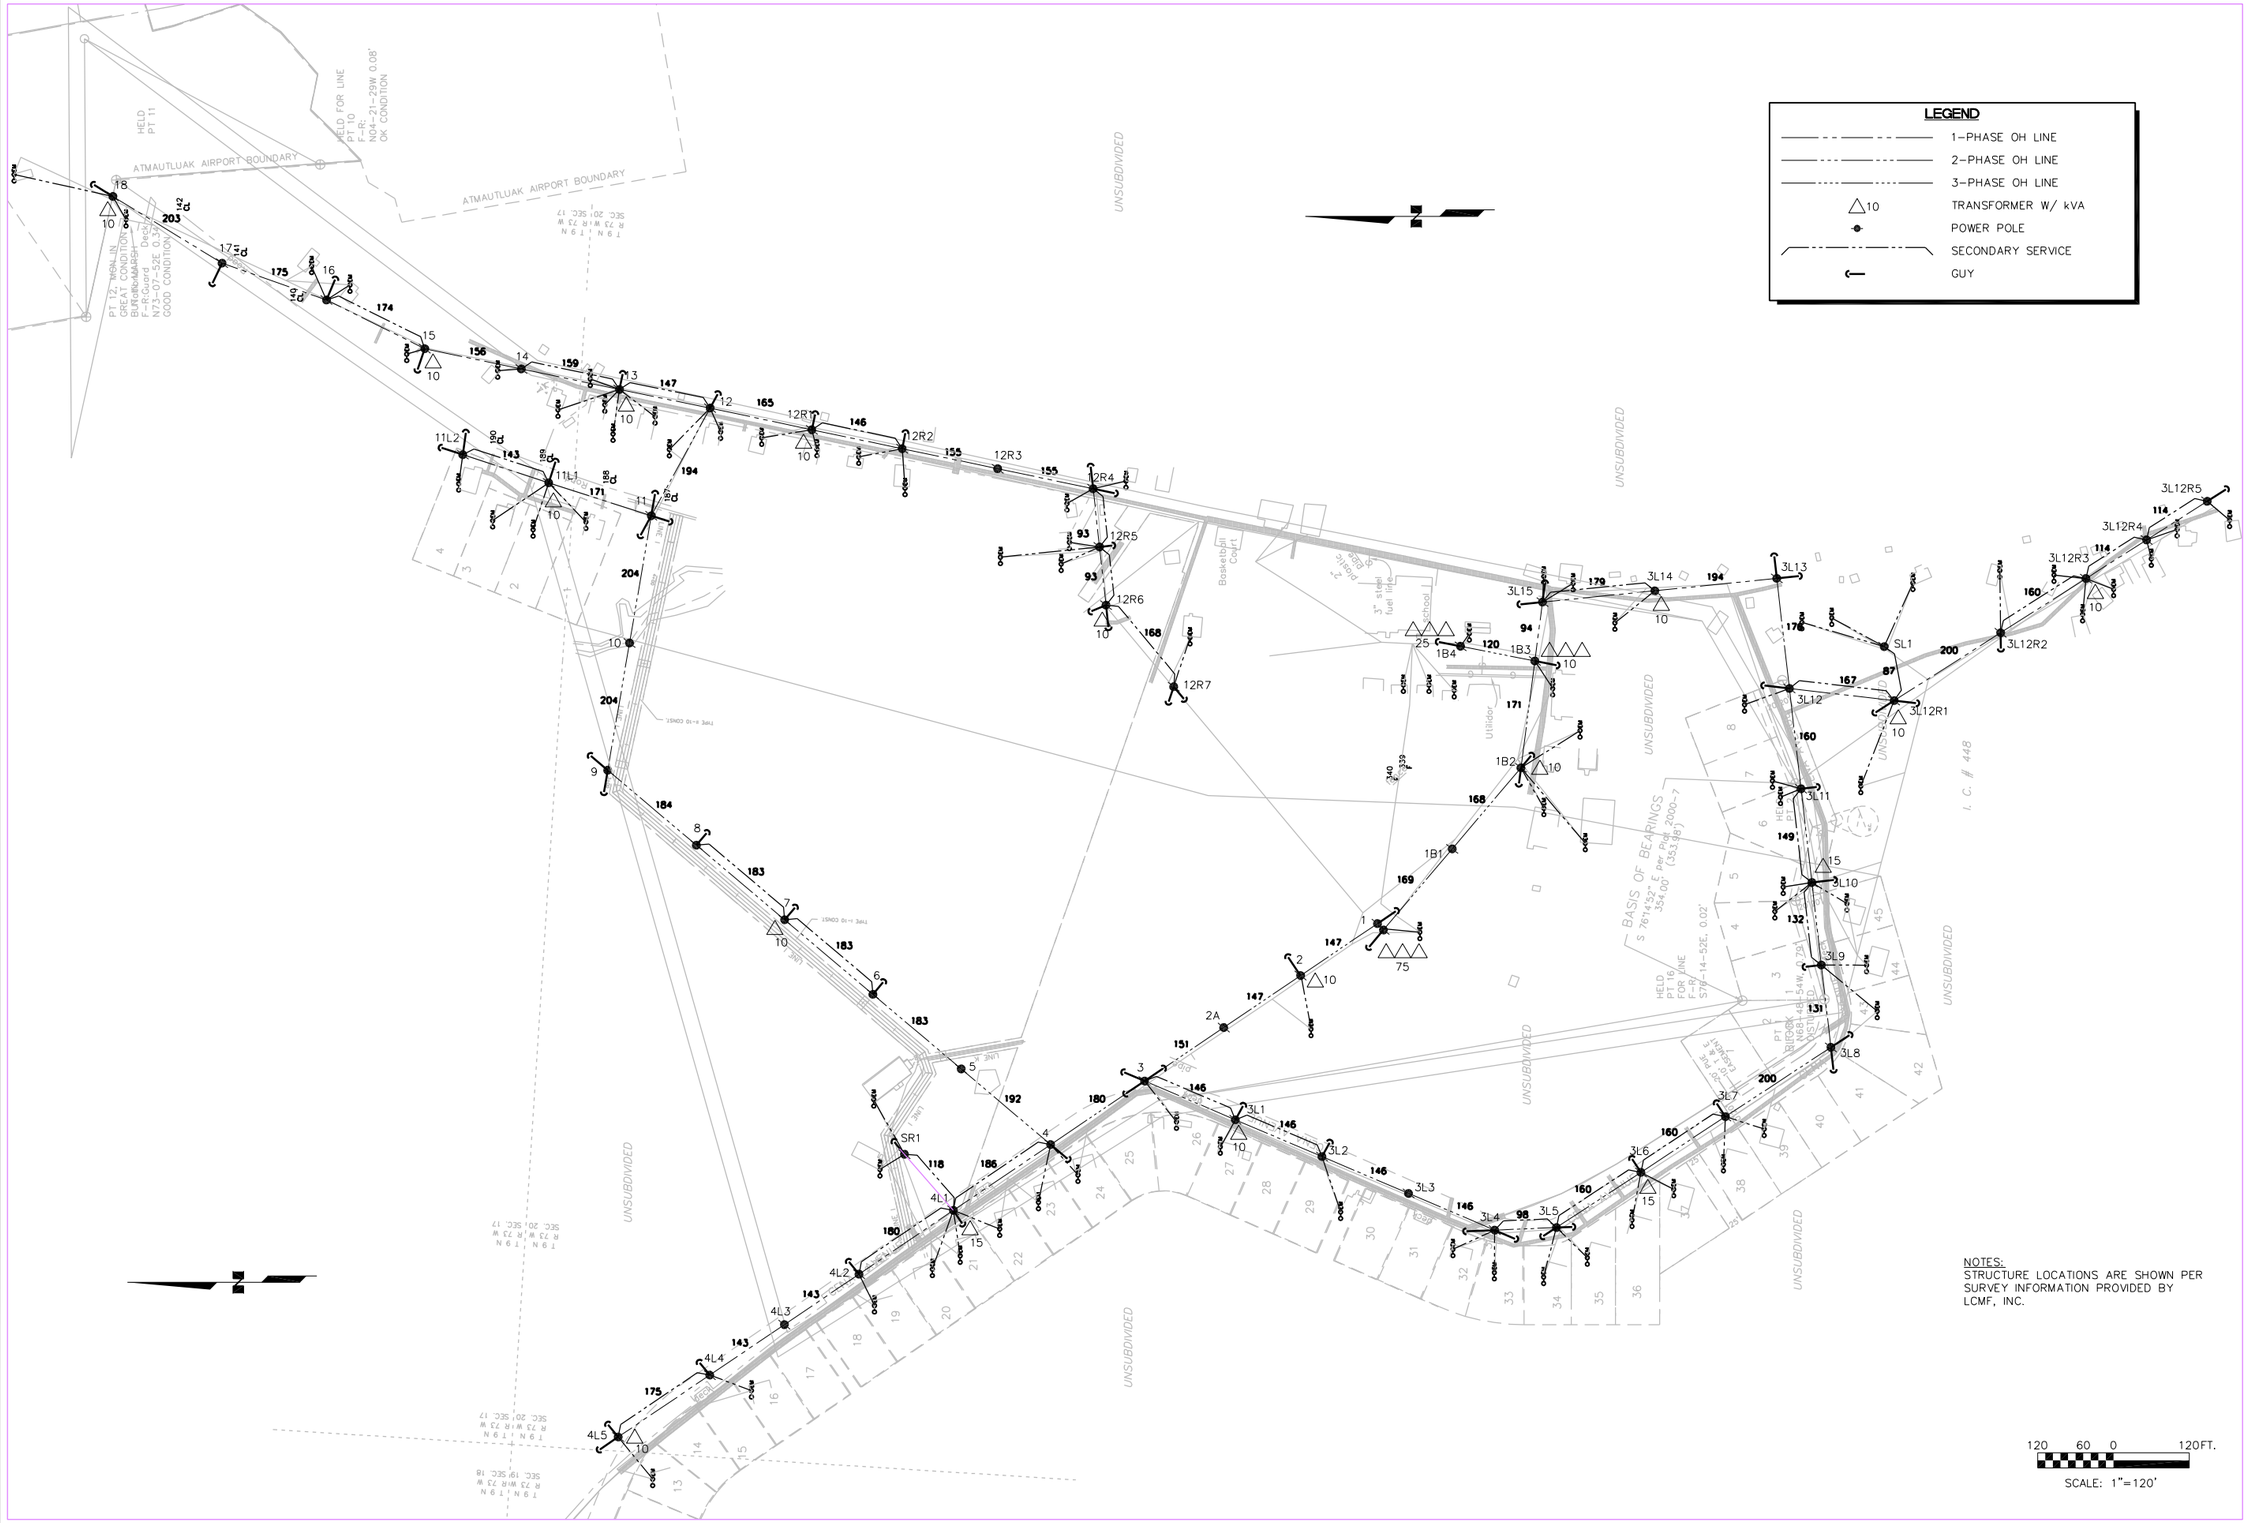

NOTES:
STRUCTURE LOCATIONS ARE SHOWN PER SURVEY INFORMATION PROVIDED BY LCMF, INC.

FIELD BOOK(S):
PLOTTING DATE:
AUTOCAD DRAWING NAME: E-1

STATE OF ALASKA
49th
JACK S. ANDERSON
EE-6894
REGISTERED PROFESSIONAL ENGINEER

LCMF Incorporated
A subsidiary of Olgoonik Regional Corporation
Anchorage, Alaska (907) 273-1830
Barrow, Alaska (907) 852-8212

Dryden & LaRue, Inc.
CONSULTING ENGINEERS

ATMAUTLUAK POWER PLANT
ATMAUTLUAK, ALASKA

12.5KV ELECTRICAL DISTRIBUTION SYSTEM PROJECT LAYOUT PLAN

State of Alaska
Department of Community and Economic Development
AIDEA/AEA
Rural Energy Group
813 West Northern Lights Blvd.
Anchorage, Alaska 99503

ALASKA ENERGY AUTHORITY

CHECKED BY: JA
DRAWN BY: RE
DATE: 10-14-02
W.O. No: 02-705

REVISION:

DRAWING NO.
E-1