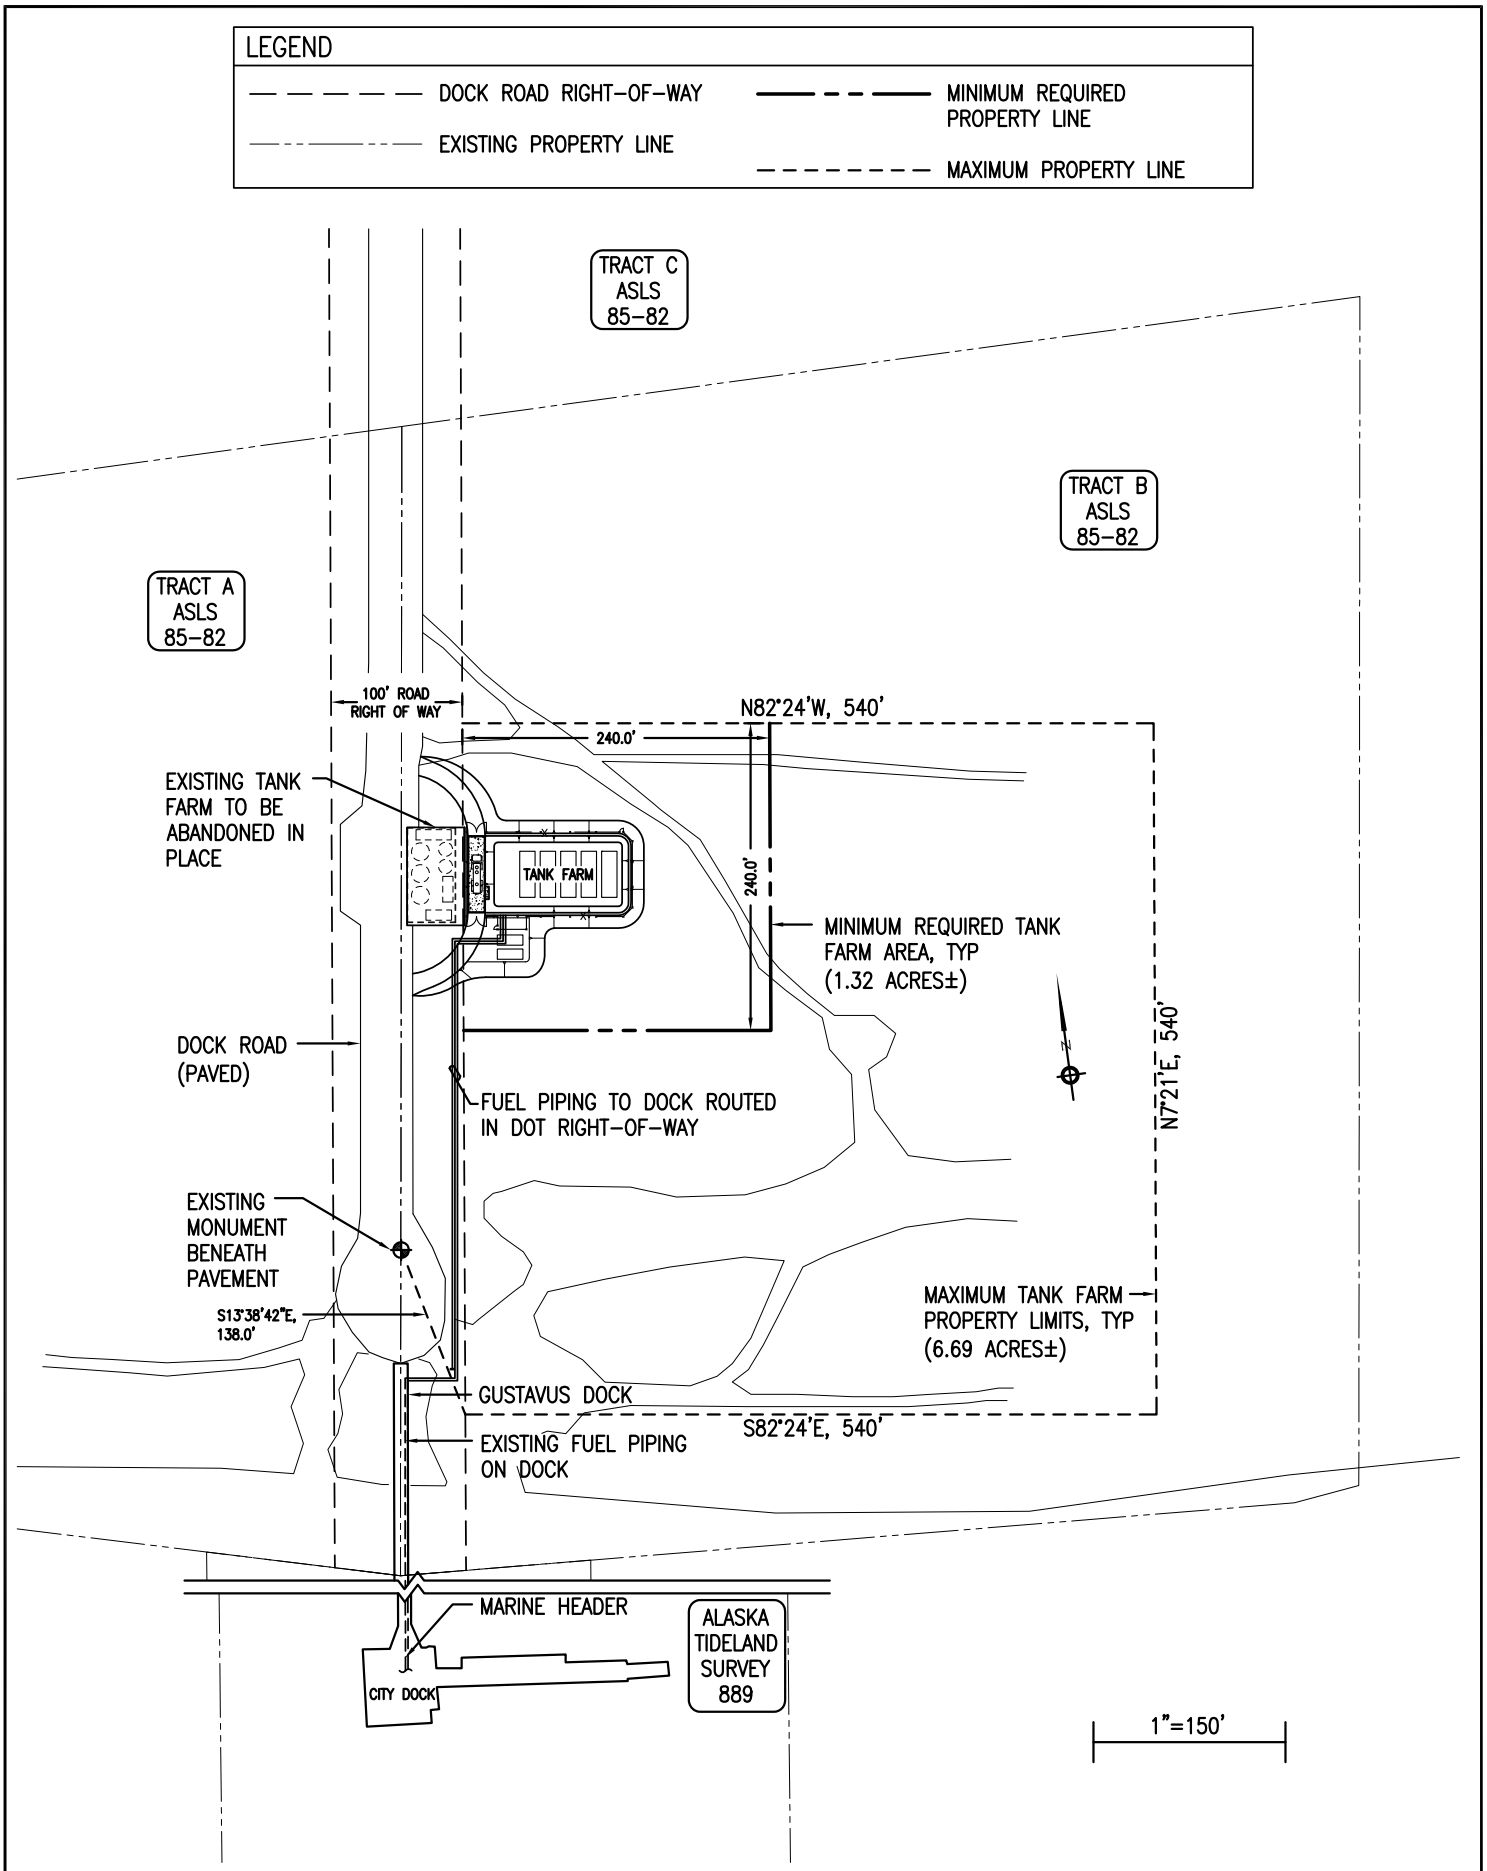

PROJECT: GUSTAVUS ENERGY INFRASTRUCTURE PROJECTS	DRAWN BY: TDK	SCALE: AS NOTED	ALASKA ENERGY & ENGINEERING, INC.
	DESIGNED BY: SJS	DATE: 5/19/08	P.O. BOX 111405 ANCHORAGE, ALASKA 99511-1405
TITLE: TANK FARM PROPERTY PLAN DNR SITE LIMITS	FILE NAME GUSTTFDNR1	SHEET SH1 OF 1	PHONE (907) 349-0100