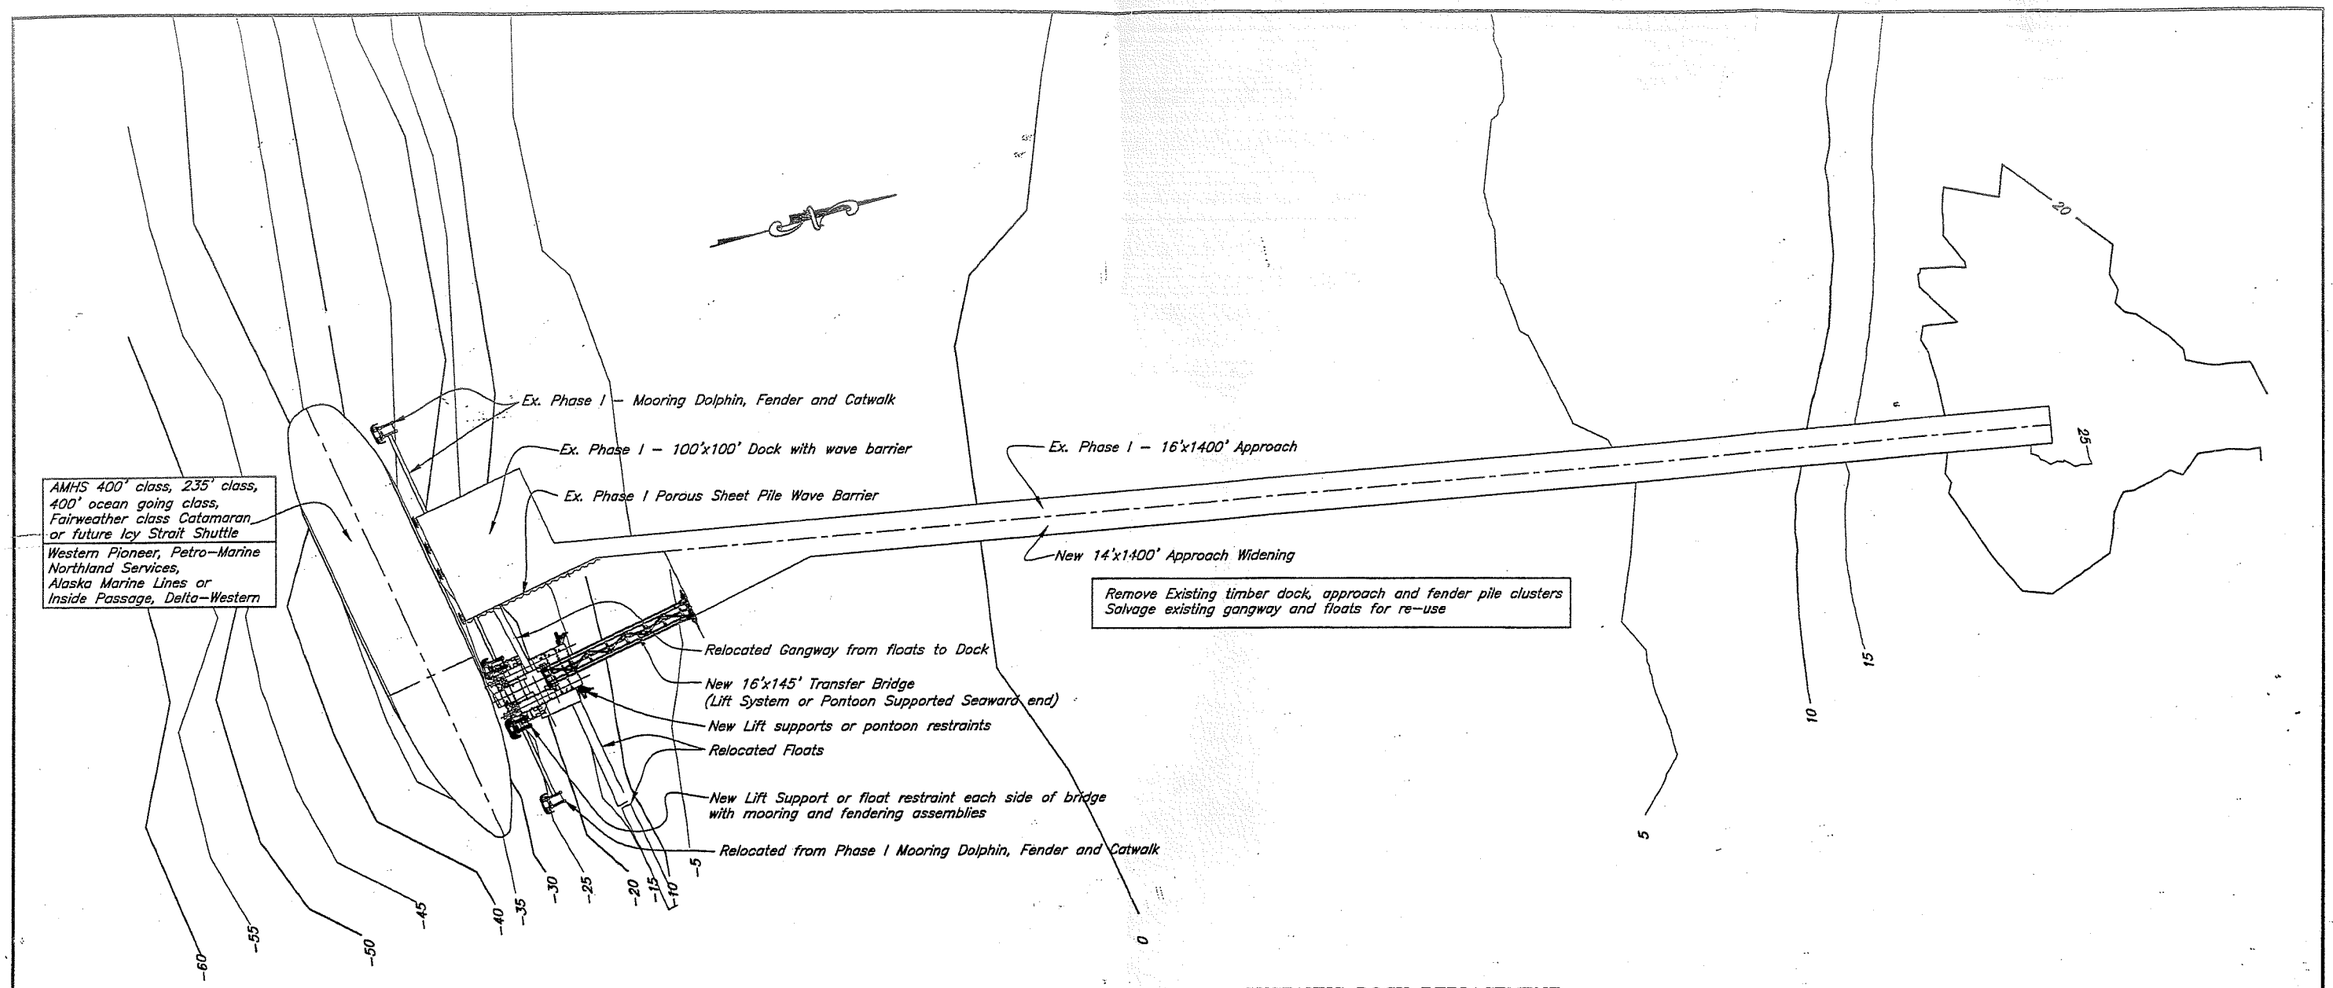

GUSTAVUS DOCK REPLACEMENT
GUSTAVUS, ALASKA
PROJECT NO.
SITE PLAN

Estimated Construction Cost:

Mobilization	$	1,000,000
Contingencies		500,000
Removal of existing		500,000
Approach Widening		2,750,000
Transfer Bridge		900,000
Lift or Pontoon		500,000
Wave Barrier		400,000
Mooring/Fendering		1,500,000
Gangways		150,000
TOTAL	$	8,200,000

FUTURE PHASE II

DO NOT SCALE FROM THESE DRAWINGS USE DIMENSIONS.

DESIGNED BY:

CHECKED BY:
DRAWN BY:
PATH:
PLOT:

City of GUSTAVUS
DOCK COMMITTEE

Gustavus Dock Replacement Project
PHASE II –
Side Berth and Dock Roll–On/Roll–off

REVISIONS			PROJECT DESIGNATION	YEAR	SHEET NO.	TOTAL SHEETS
NO.	DATE	DESCRIPTION	XXXXXXX	2004		