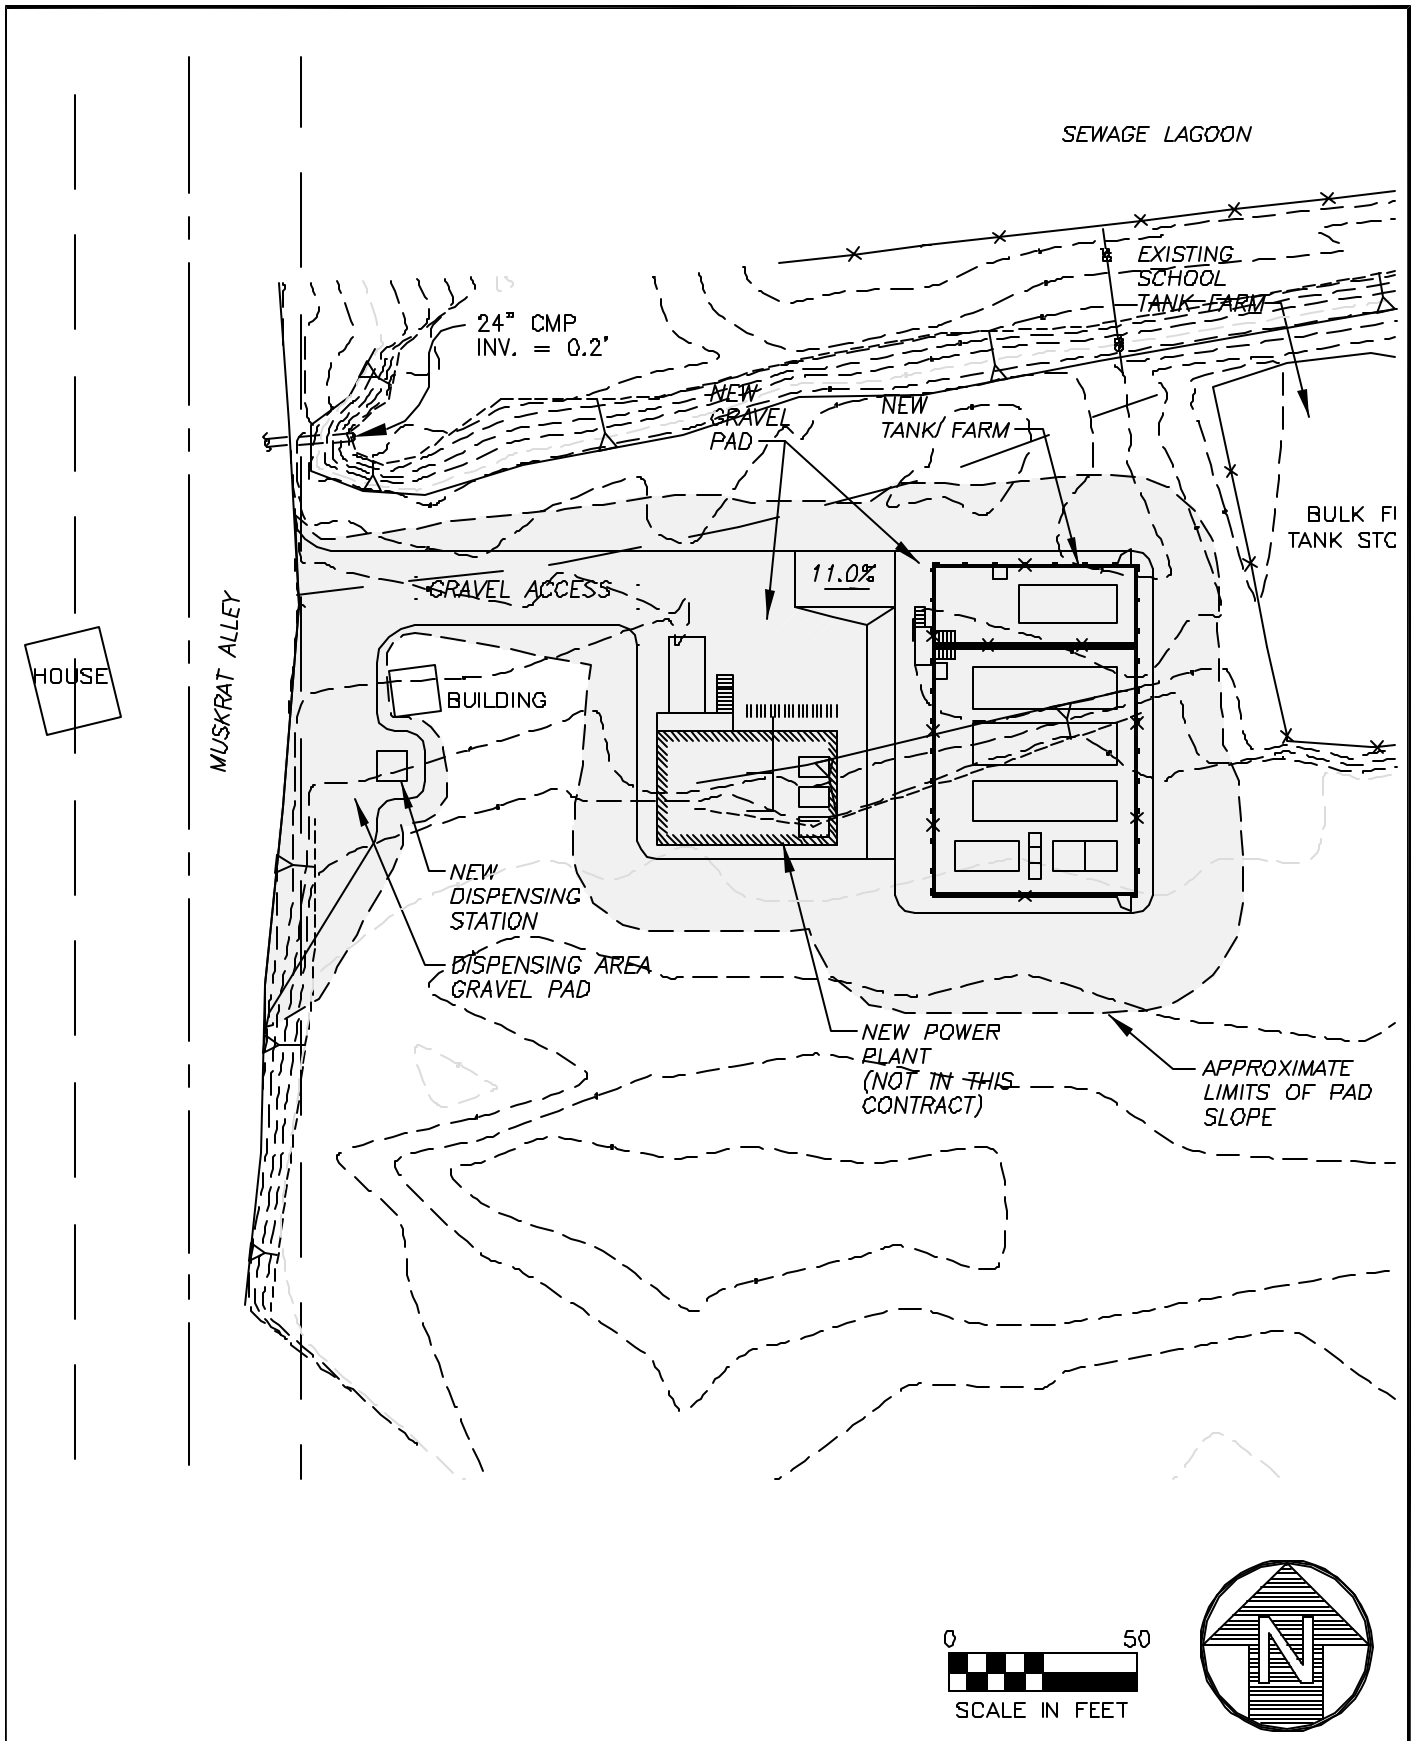

HATTENBURG DILLEY & LINNELL
Engineering Consultants

- ENGINEERING
- EARTH SCIENCE
- PROJECT MANAGEMENT
- PLANNING

(907) 277-2120
www.hdlalaska.com

KOYUKUK BULK FUEL SYSTEM UPGRADES
GRADING PLAN
AIDEA/AEA RURAL ENERGY GROUP
KOYUKUK, ALASKA (Section 17, T7S, R6E, Kateel River Meridian)

DATE: 04/07/03	DRAWN BY: KK	SHEET: FIGURE 3
SCALE: 1"=50'	CHECKED BY: LMH	JOB NO.: 02-030

KK 02/27/03 2:20 pm 02-030 Koyukuk Bulk Fuel Upgrades\Permitting\02030_01_F03.dwg