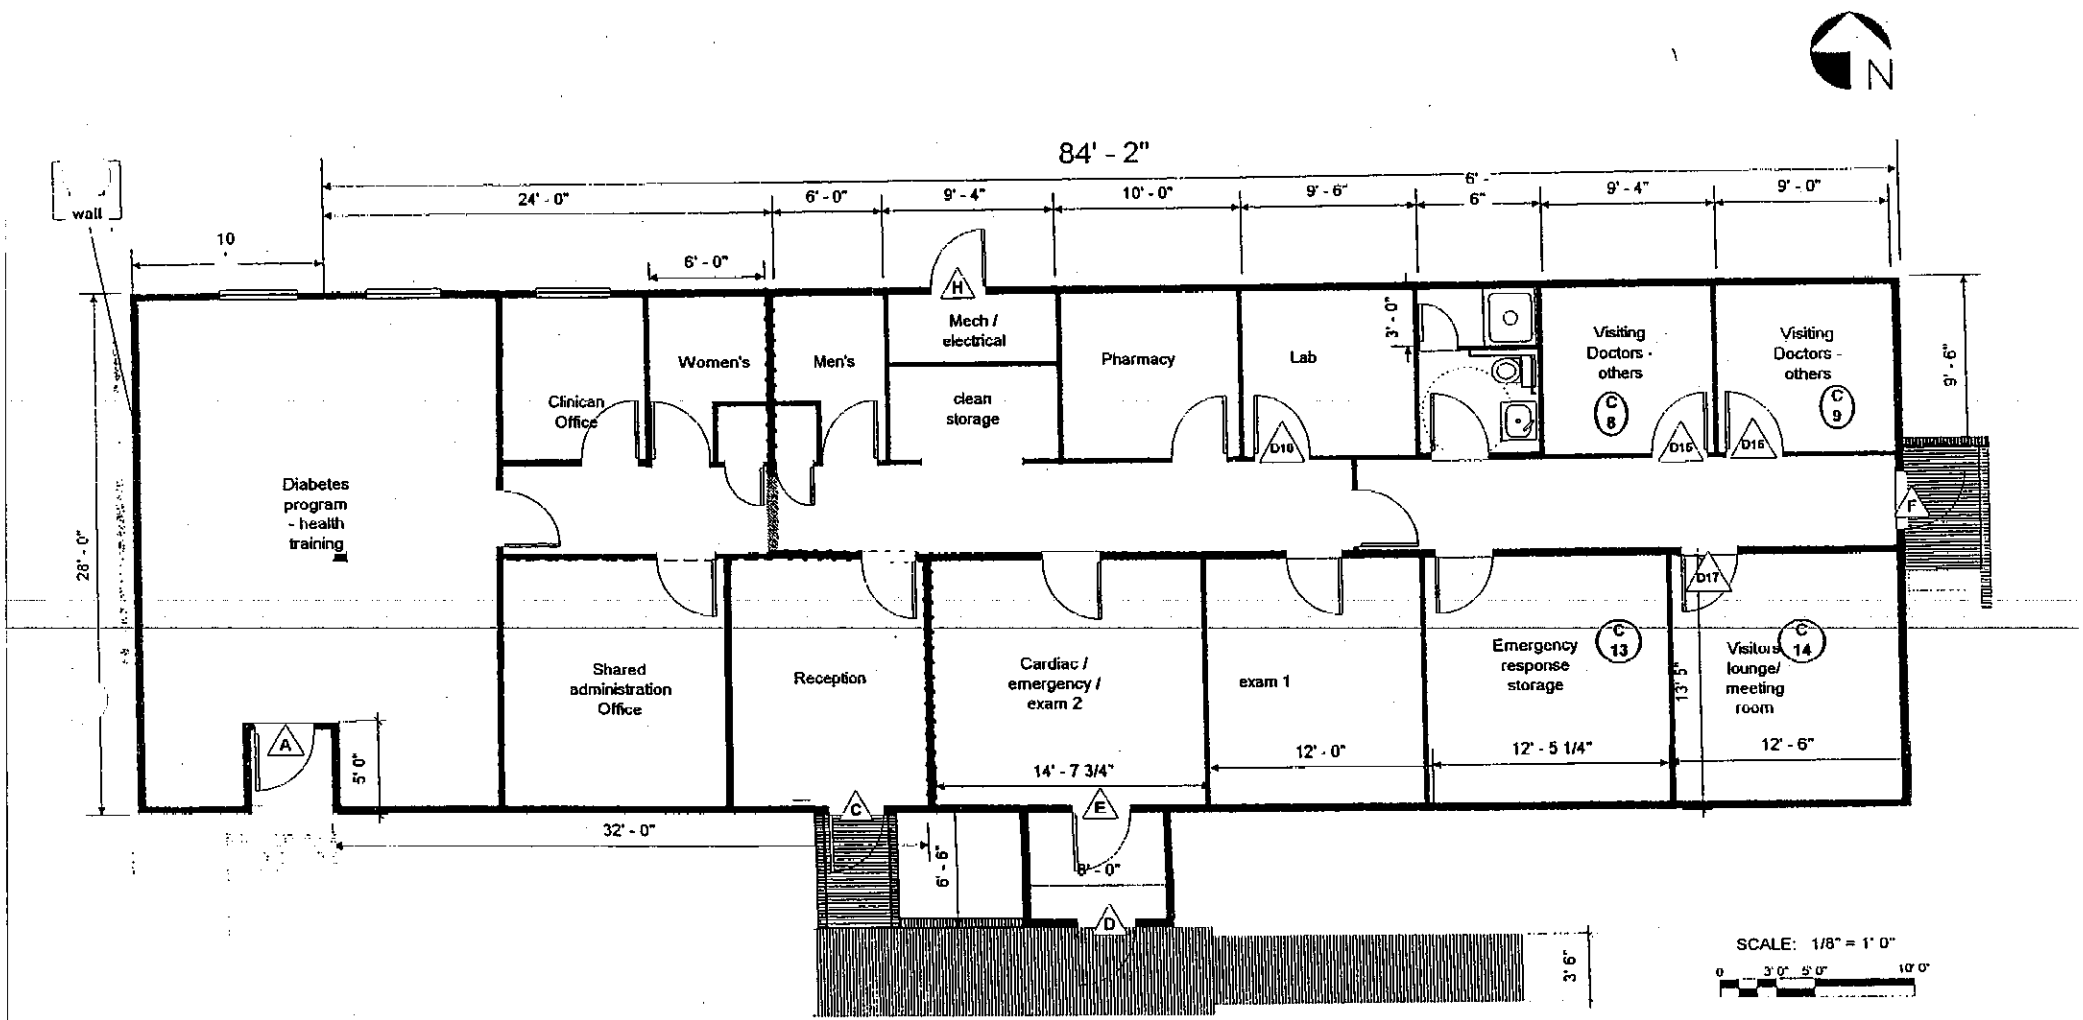Nanwalek Clinic - Revised Floor Plan