STATE	PROJECT DESIGNATION	YEAR	SHEET NO.	TOTAL SHEETS
ALASKA	MGE-STP-0002(162) EBL-0002(212)	2007	1	19

62168

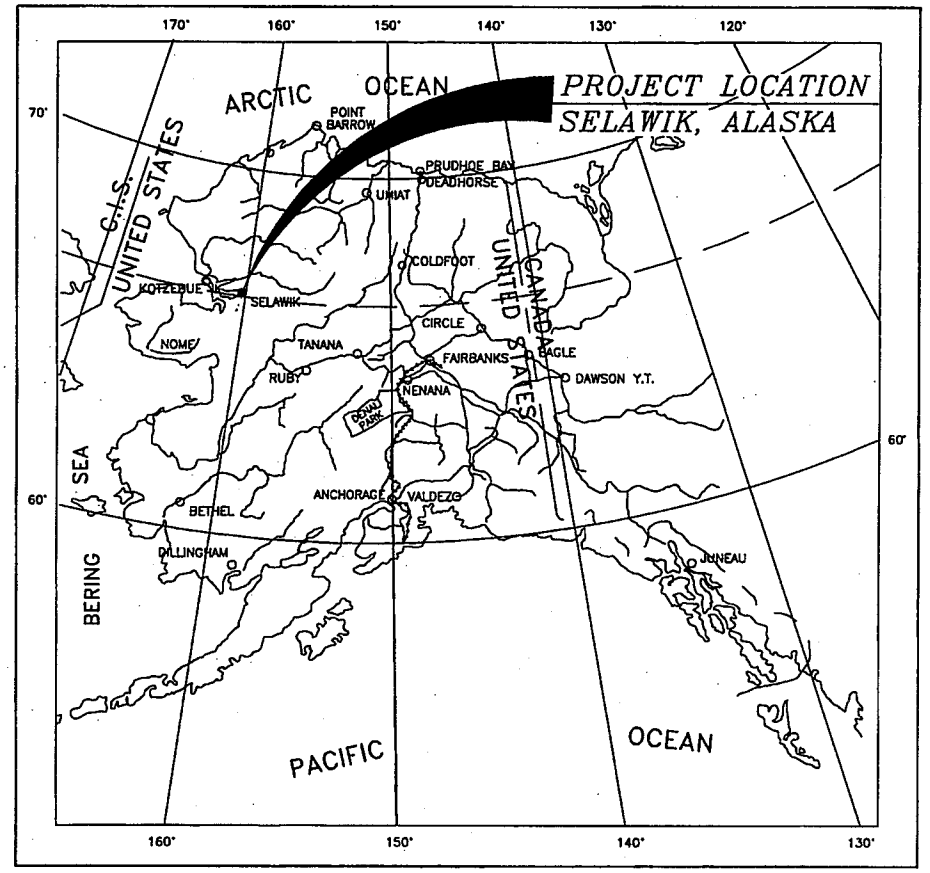

STATE OF ALASKA
DEPARTMENT OF TRANSPORTATION
&
PUBLIC FACILITIES

PROPOSED HIGHWAY PROJECT
MGE-STP-0002(162)/62168
SELAWIK BOARDWALK
EBL-0002(212)/77141
SELAWIK LANDFILL ROAD

INDEX OF SHEETS

SHEET NO.	DESCRIPTION
1	TITLE SHEET
2	TYPICAL SECTIONS
3	ESTIMATE OF QUANTITIES, SUMMARIES
4	SIGNING SUMMARY AND DETAIL
5-6	LANDFILL ROAD DETAILS
7-11	BOARDWALK DETAILS
12-14	LANDFILL ROAD PLAN AND PROFILE
15-19	BOARDWALK PLAN VIEW

THE FOLLOWING STANDARD DRAWINGS APPLY TO THIS PROJECT:
A-1, D-01.02, D-04.21, E-13.00, I-81.00, S-01.00, S-05.01, S-30.03, T-05.10

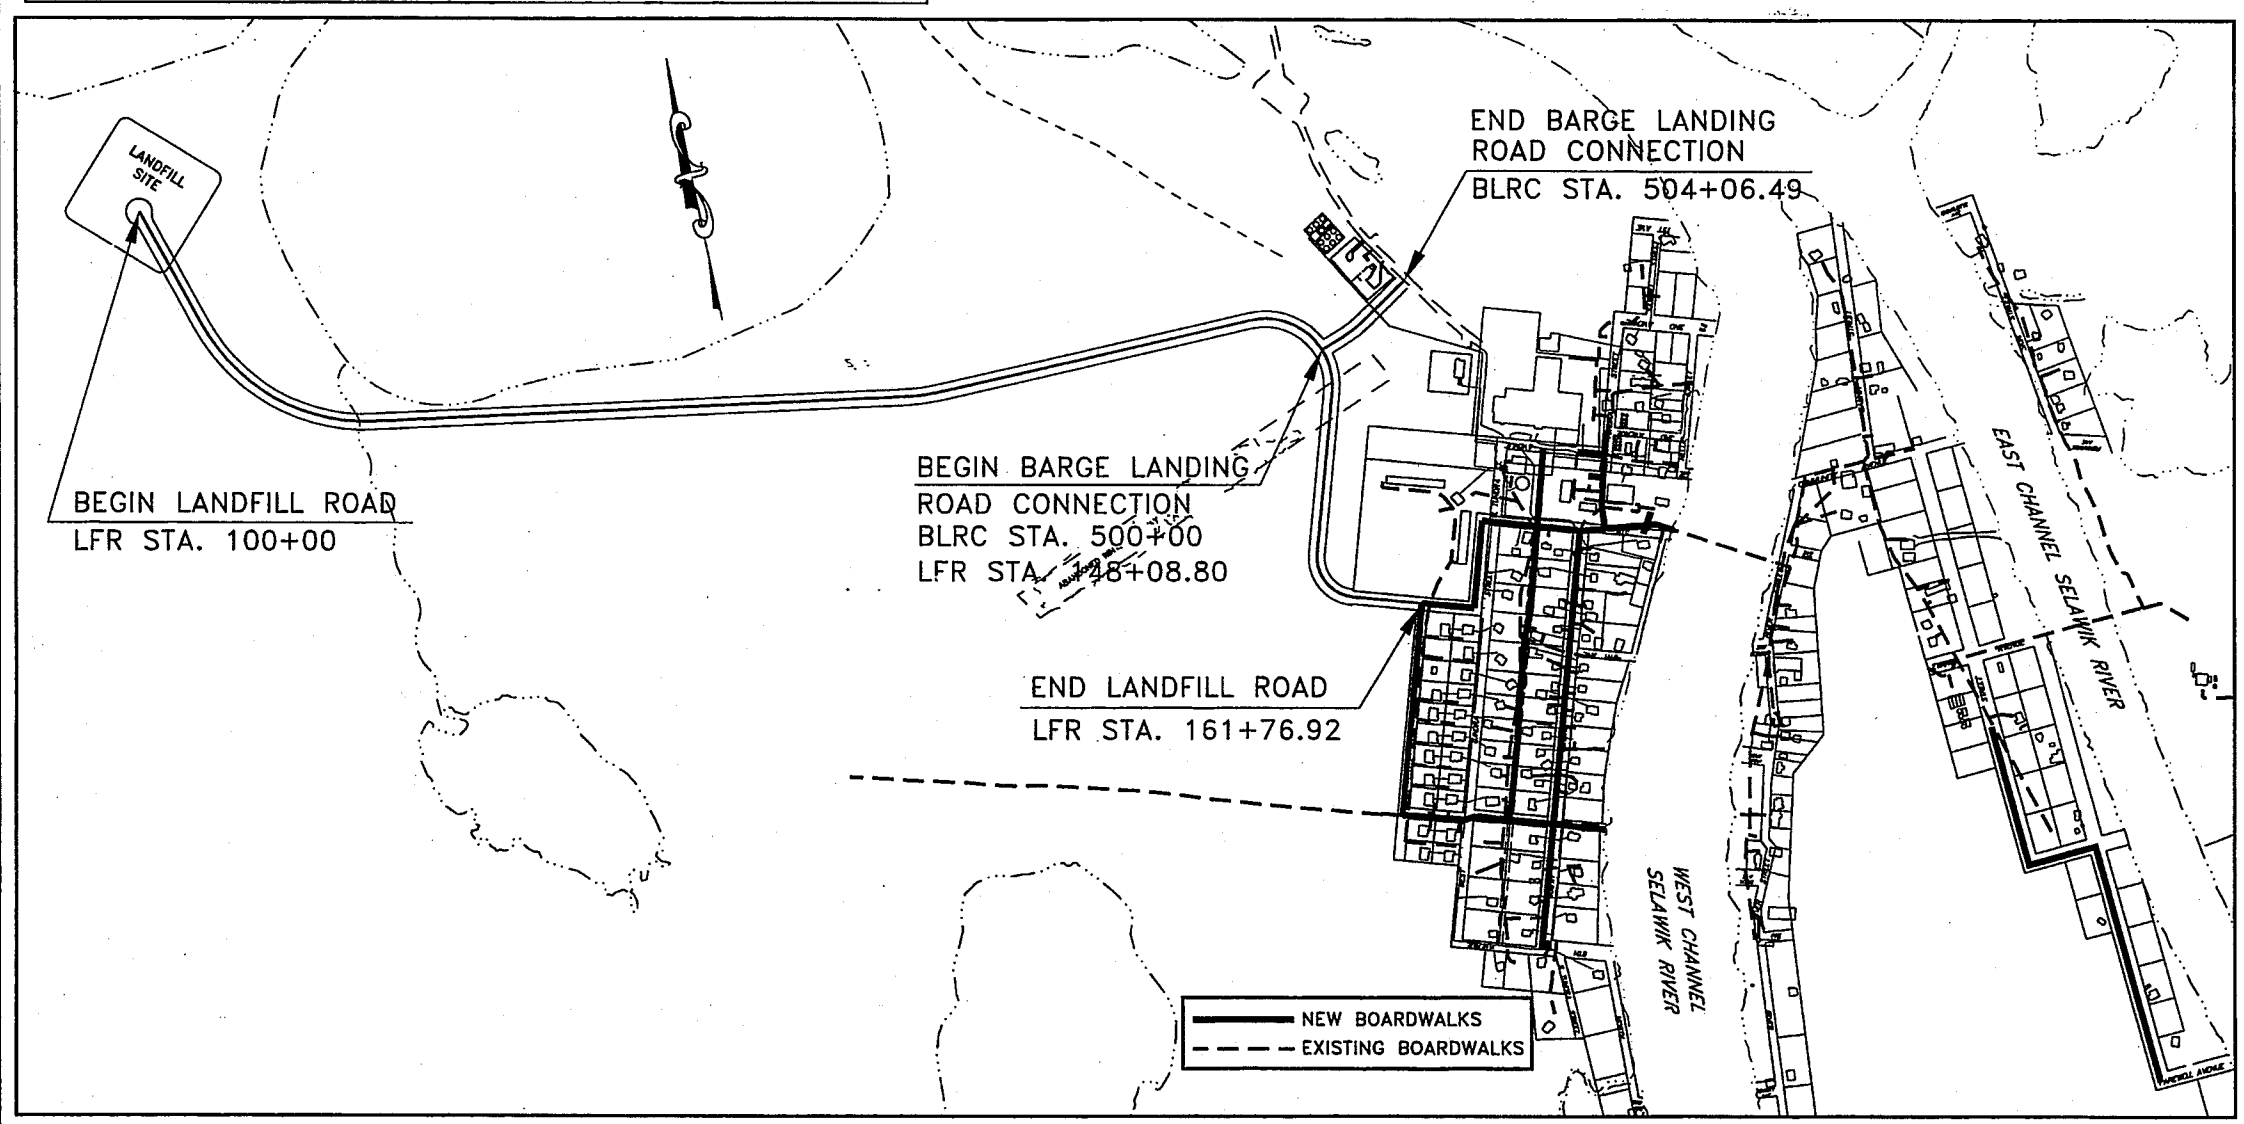

PROJECT SUMMARY BOARDWALK

	AT-GRADE BOARDWALK	ELEVATED BOARDWALK
WIDTH OF BOARDWALK	10 FT	10 FT
LENGTH OF BOARDWALK	7271 FT	542 FT
LENGTH OF PROJECT	7813 FT	

PROJECT SUMMARY LANDFILL ROAD

	LANDFILL ROAD	BARGE LANDING ROAD CONNECTION
WIDTH OF SURFACING	12 FT	12 FT
LENGTH OF GRADING	6176.92 FT	406.49 FT
LENGTH OF PROJECT	6176.92 FT	406.49 FT

AS ADVERTISED
OCT 16 2007
NORTHERN REGION

PLANS DEVELOPED BY:
Phyllis Moor
UNDER THE SUPERVISION OF:

STATE OF ALASKA
Ryan F. Anderson
CE 10803
8-15-07
REGISTERED PROFESSIONAL ENGINEER

STATE OF ALASKA
DEPARTMENT OF TRANSPORTATION
&
PUBLIC FACILITIES

APPROVED BY: David T. Bloom DATE 8/15/07
David T. Bloom, P.E.
Preconstruction Engineer, Northern Region

ACCEPTED FOR CONSTRUCTION
Steve Titus DATE 8/15/07
Steve Titus, P.E.
Regional Director, Northern Region

T:\00 Aviation & Community Rds & Buildings\Selawik\62168 Selawik Landfill Rd & Boardwalk\03 Consultant 025-8-1-001\07 Deliverables\Title Sheet-Layout1