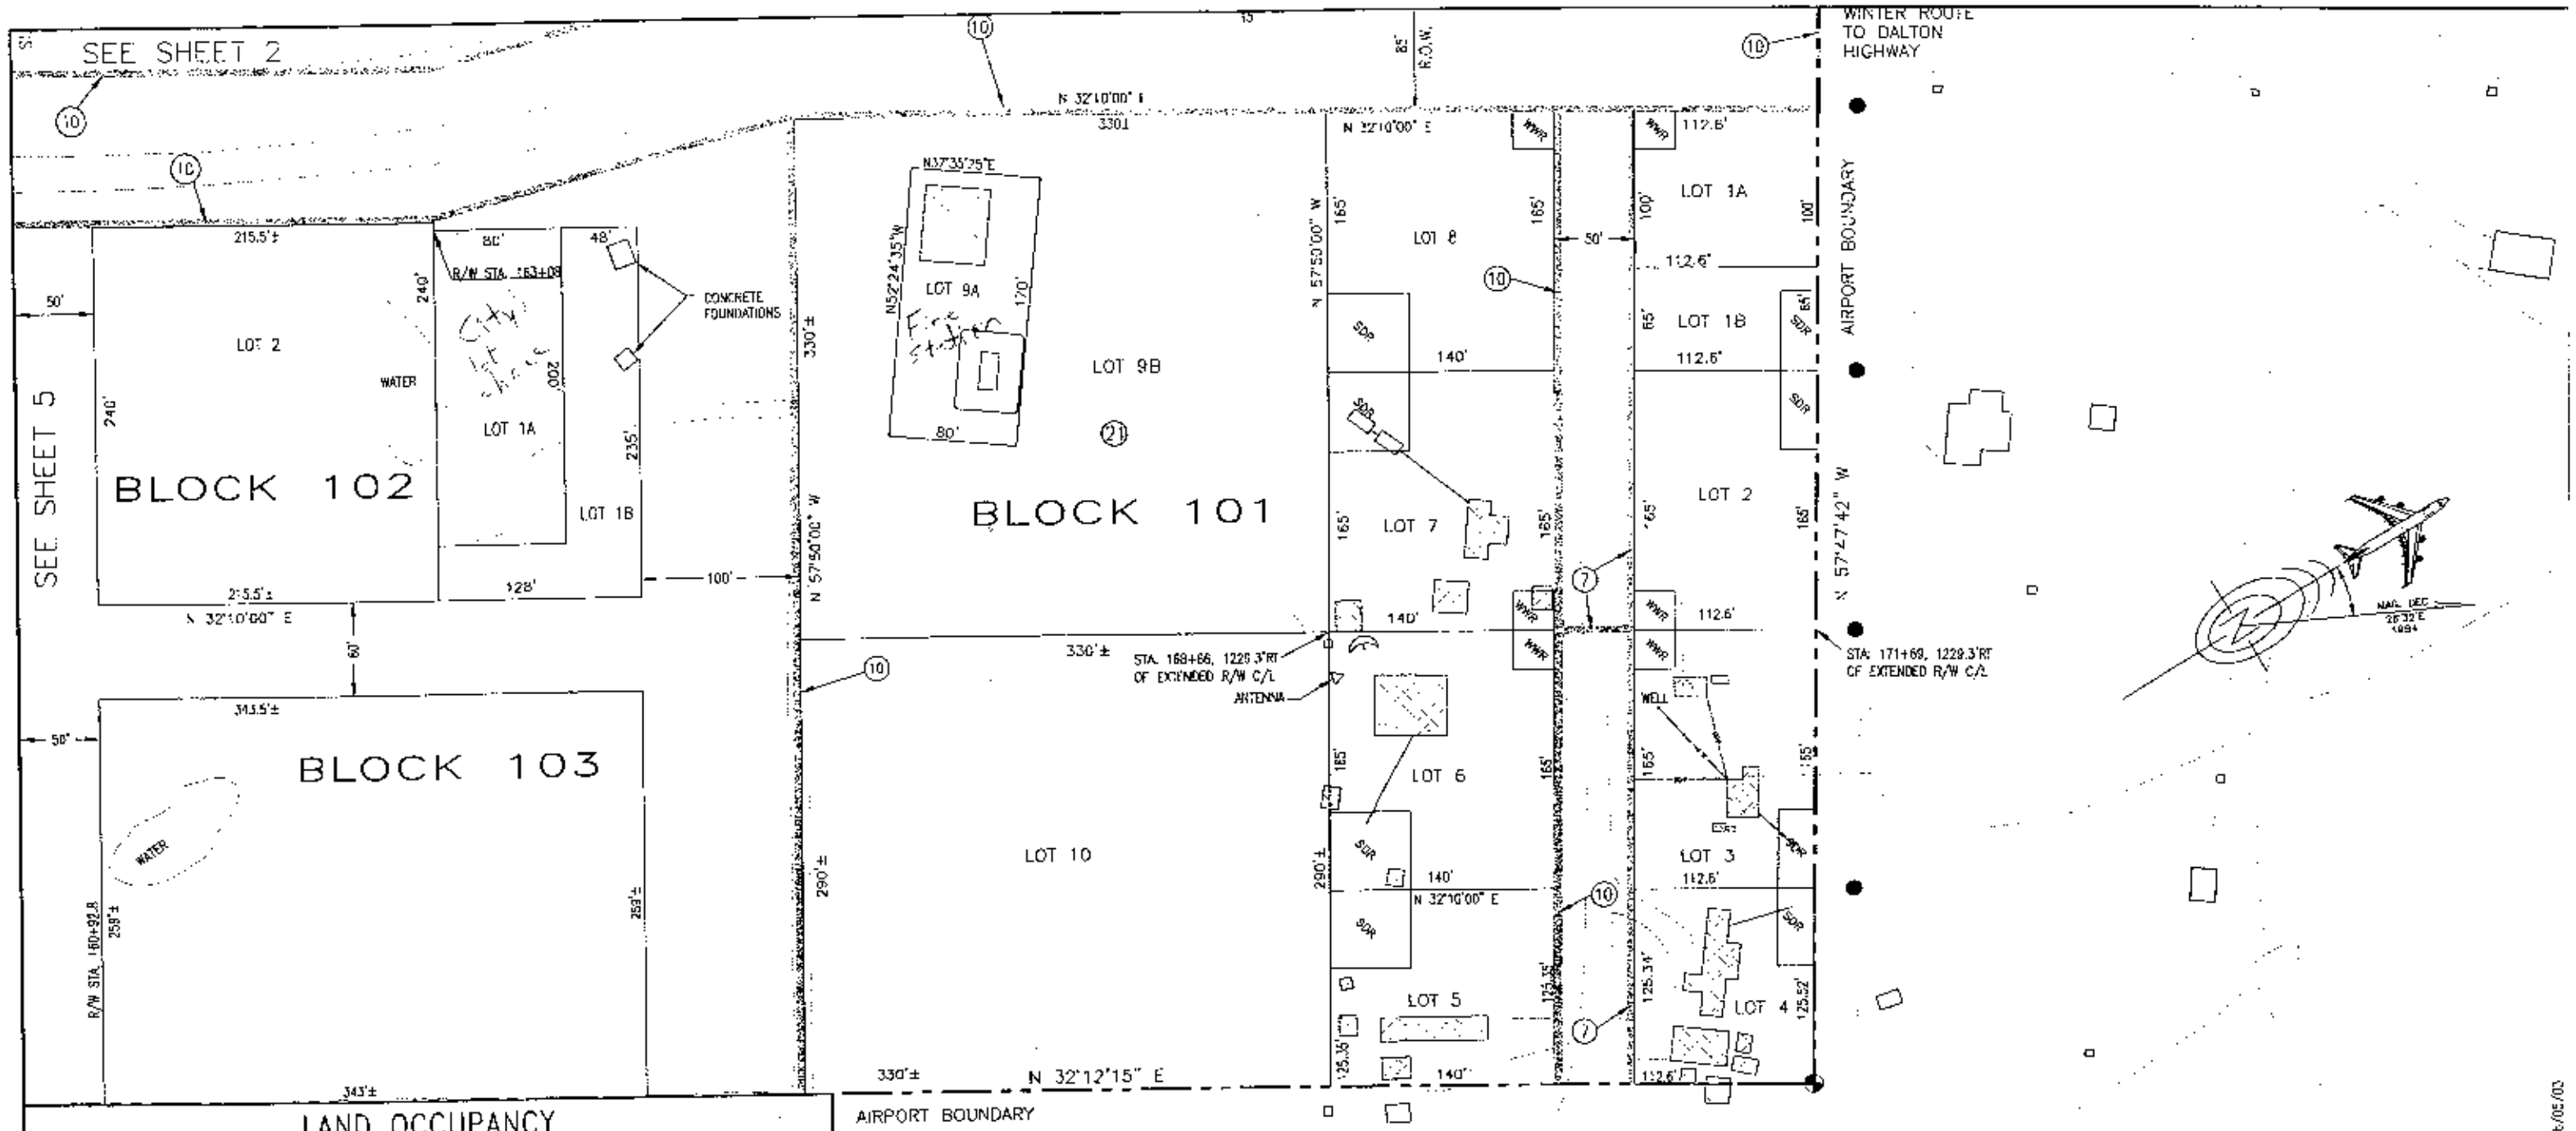

LAND OCCUPANCY

BLK	LOT	ADA NO.	AREA (SQ FT)	OCCUPANT	BEGIN DATE	EXP. DATE
101	1A		11,260.0			
	1B		7,319.0			
	2		18,579.0			
	3	70130	18,579.0	JEFFREY and/or CHERYL POOR	03/01/1985	03/01/2005
	4	04930	14,117.4	ERNEST & PATRICIA BUTTRAM	05/24/1982	05/24/2008
	5	71382	17,548.0	SOURDOUGH AIR SERVICE, INC.	05/15/2001	05/15/2006
	6	04254	23,100.0	VOICE FOR CHRIST MINISTRIES	05/01/1981	05/01/2006
	7	04363	23,100.0	BYRLE SPRINGER	05/01/1981	05/01/2011
	8		23,100.0			
	9A	70292	4,080.0	CITY OF BETTLES	05/15/1987	05/14/2007
	9B		104,820.0	DOT&PF	RESERVE	INDEFINITE
	10		95,700.0	DOT&PF	RESERVE	INDEFINITE
102	1A		16,000.0			
	1B		14,080.0			
	2		51,720.0			
103			88,978.3			
ITEM	7	UTILITY		BETTLES LIGHT & POWER, INC., UNDERGROUND POWER, PERMIT 82-118	10/04/1982	INDEFINITE
	10	UTILITY	5' ROW	BETTLES LIGHT & POWER, INC., 86-024	05/09/1986	INDEFINITE
	21	70292		CITY OF BETTLES-SPECIAL COV. #4	05/15/1987	05/14/2007

DRAFT

The locations and elevations of all utilities shown are approximate only; locations have not been field verified. Additional utilities that are not shown on this LO may also exist.

BY	DATE	CHANGE

REVISIONS

STATE OF ALASKA
DEPARTMENT OF TRANSPORTATION AND PUBLIC FACILITIES
LEASING AND PROPERTY MANAGEMENT

BETTLES AIRPORT
LAND OCCUPANCY

APPROVED

PAMELA A. LEWIS — CHIEF, LEASING AND PROPERTY MANAGEMENT

SCALE 1" = 50' | DWN JB, RP | DATE 02/06/03 | SHEET 3 OF 8

FEET 50 0 25 50 100

I:\Work\AWP\PRTTI\5\BC11-bsht2 Feb/06/03