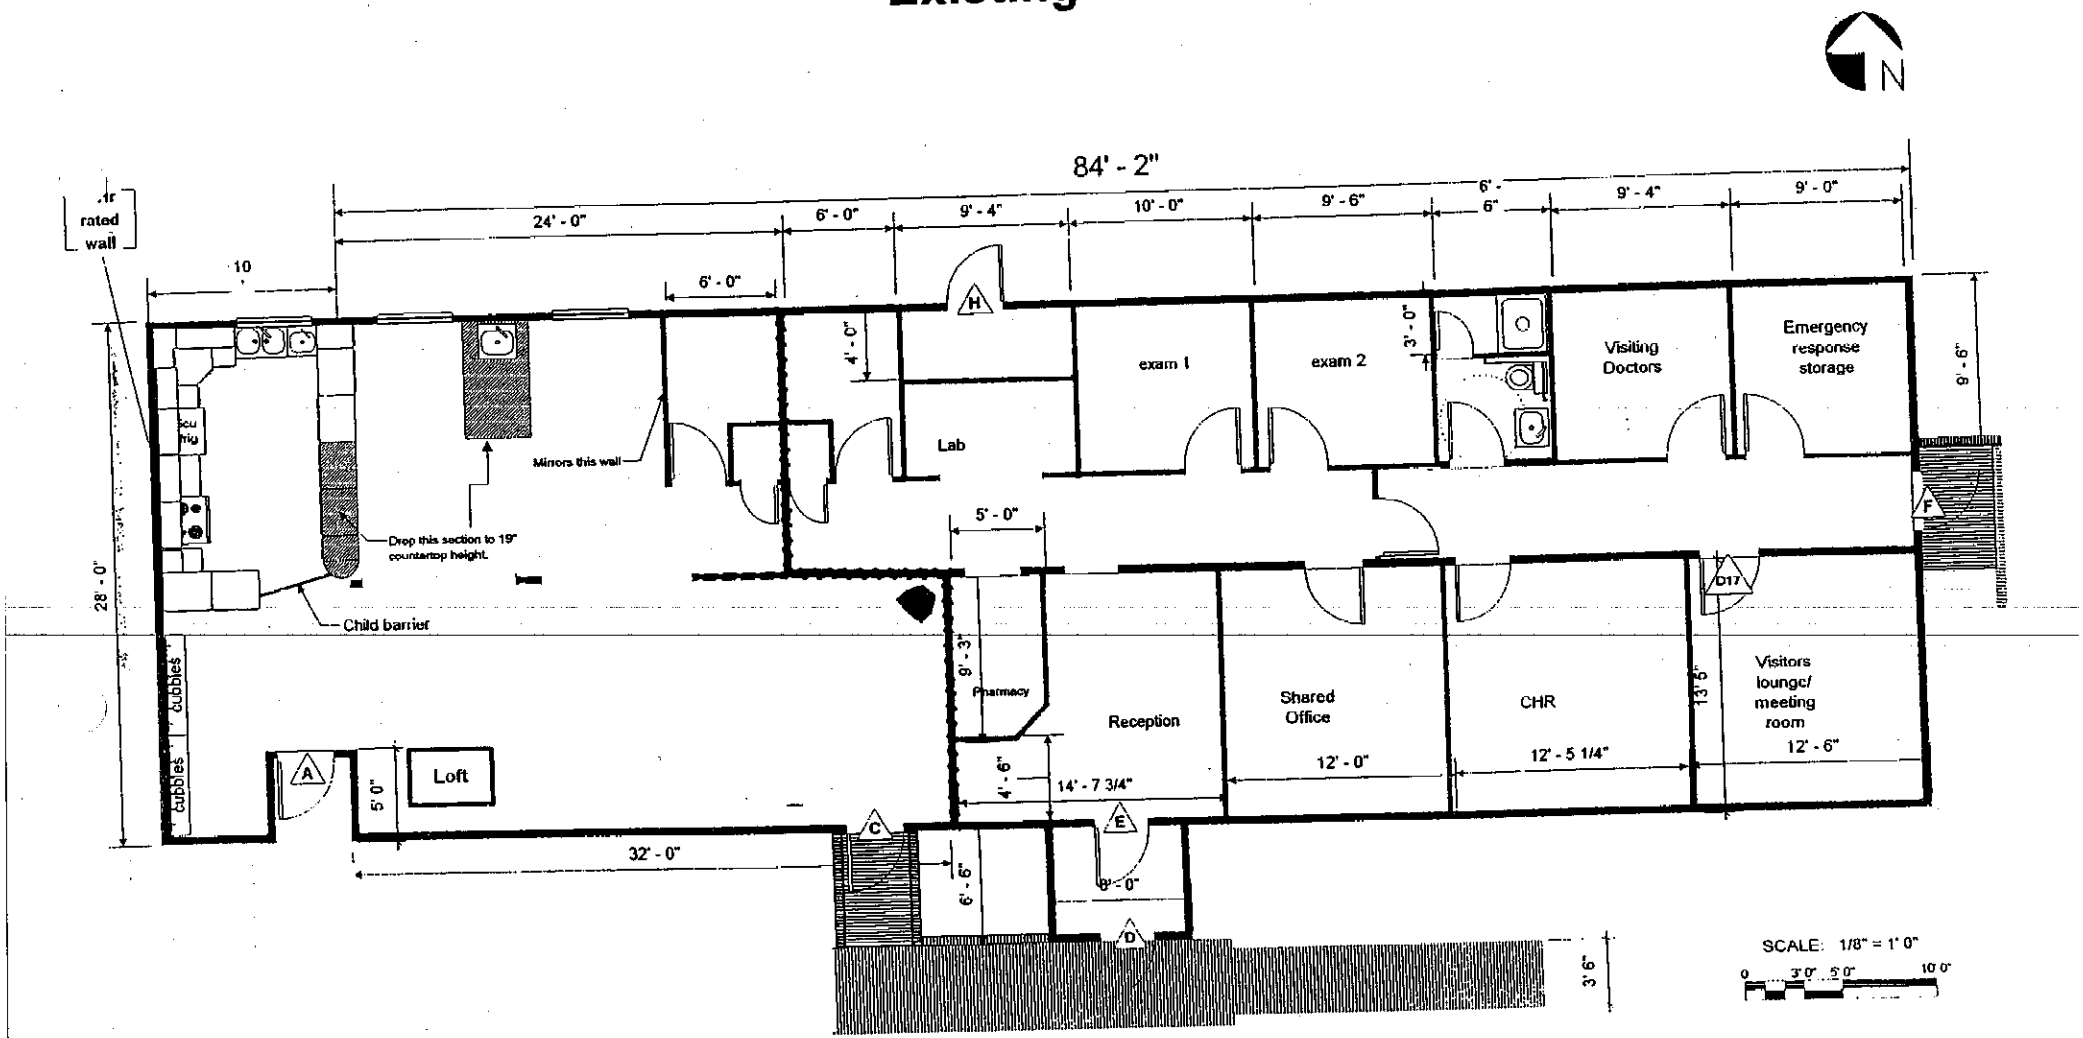Nanwalek Clinic & Headstart Facility
- Existing Floor Plan -